HOWARTH METALS
17. SLACK ROAD, BLACKLEY, MANCHESTER

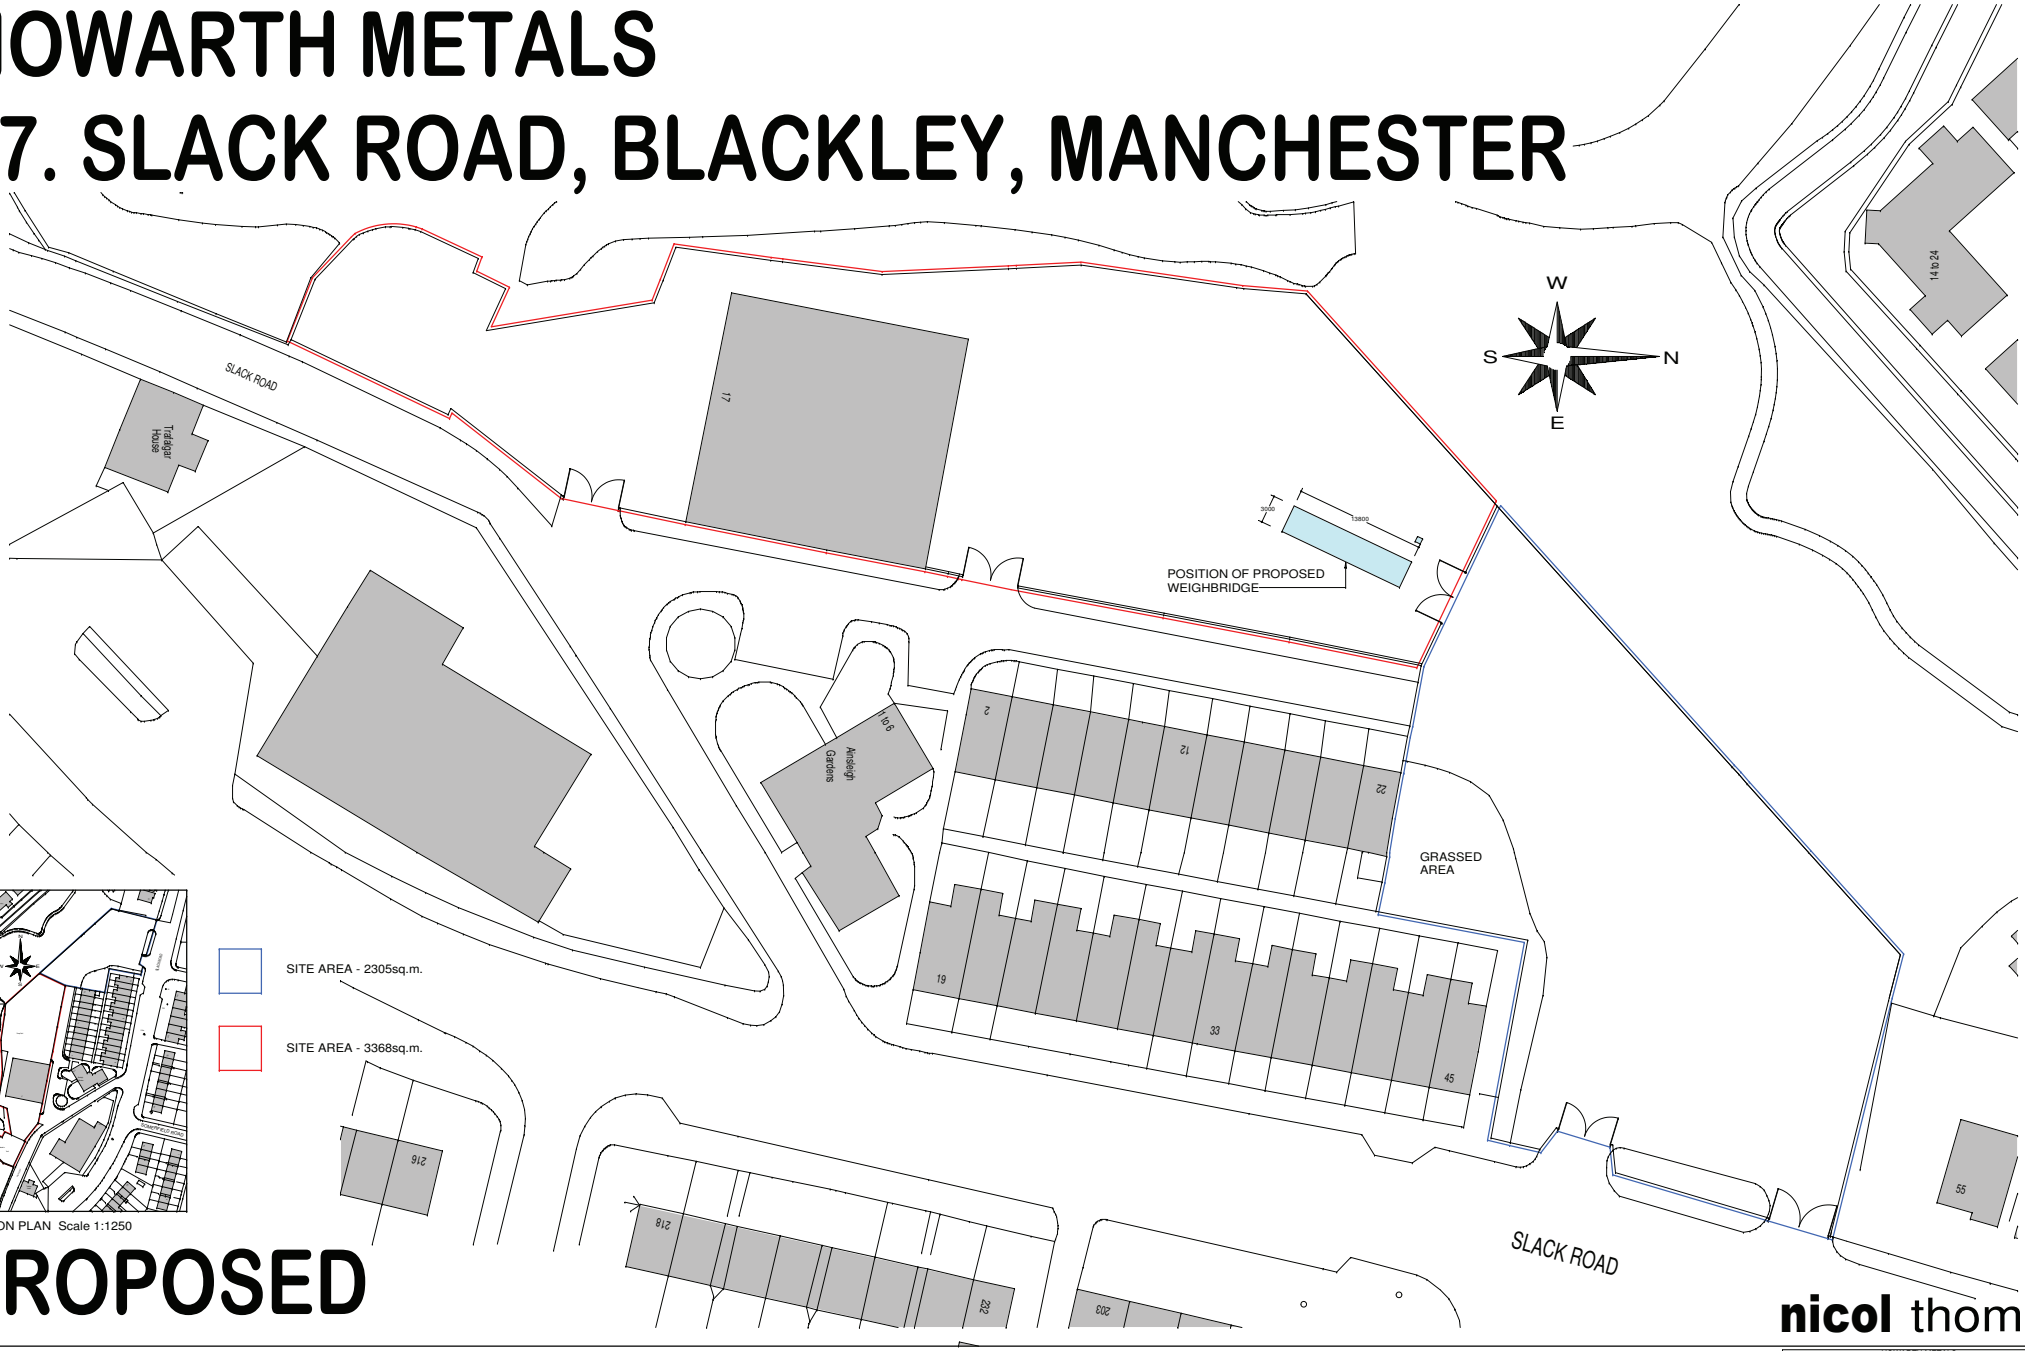

LOCATION PLAN Scale 1:1250

PROPOSED

Revision	Date	Details

nicol thomas
architects project managers construction cost consultants CDM co-ordinators
Registered in England and Wales. Reg No. 2140639
Quality Assured to BS EN ISO 9001:1994 Certificate Number GB 4723

Heyside House Blackshaw Lane Heyside Royton Oldham OL2 6NS
t:01706 290088 f:01706 290099 e:oldham@nicolthomas.com

Also at Birmingham (Registered office)

Do not scale from this drawing. All dimensions must be checked and verified before preparing production drawings or commencing works. This drawing and its design is the copyright of Nicol Thomas Ltd and may not be reproduced in any form whatsoever without their prior express written consent.

nicol thomas

Client:	HOWARTH METALS
Job:	17, Slack Road, Blackley
Drawing title:	Proposed Site Plan.
Drawing Number: (Job number)	M3272.P11
Revision:	
Scale:	1:1250 / 1:200@A0
Date:	24.10.11
Drawn by/ checked by:	S