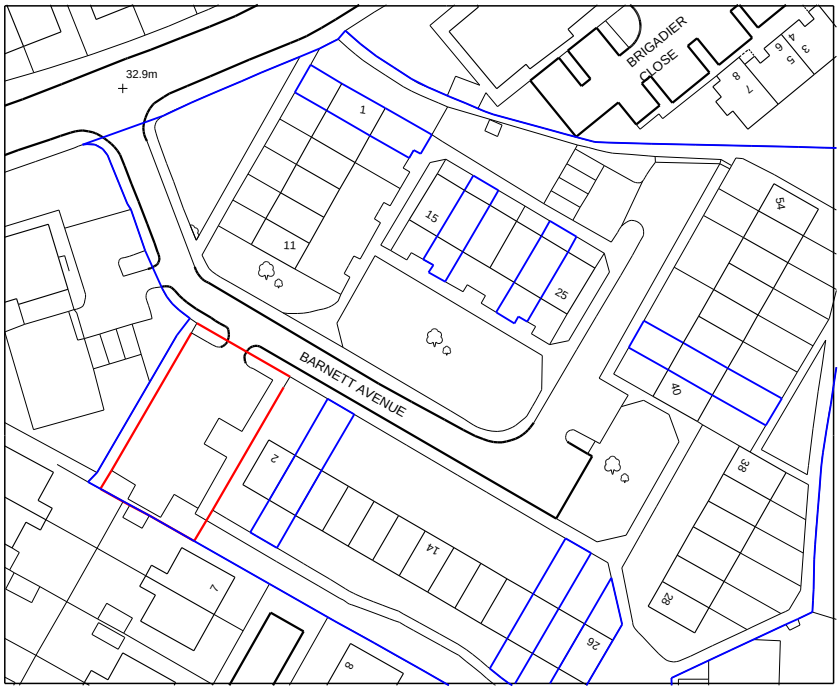



# Barnett Avenue
# Manchester

Notes

Do not scale from this drawing.

All dimensions must be checked on site by contractor prior to construction.

RevA - AG - 14.12.12
Site boundary amended. Clients other properties indicated in blue

N

**Bernard Taylor Partnership Ltd.**
**Architects**

ELIZABETH HOUSE, 486 DIDSBURY ROAD, HEATON MERSEY, STOCKPORT, CHESHIRE, SK4 3BS.
Tel: 0161-443 1221
Fax: 0161-442 1672
E-mail: Info@BernardTaylor.co.uk

Client

**Southway Housing Trust**

Job

**Barnett Avenue**
**Manchester**

Description

**Location Plan**

Drawn: MA Date: 04.06.12 Scale: 1:1250

| Job No: | Drg No: | Rev. |
|---|---|---|
| 2570 | 100 | A |