



UPPER BROOK STREET ELEVATION

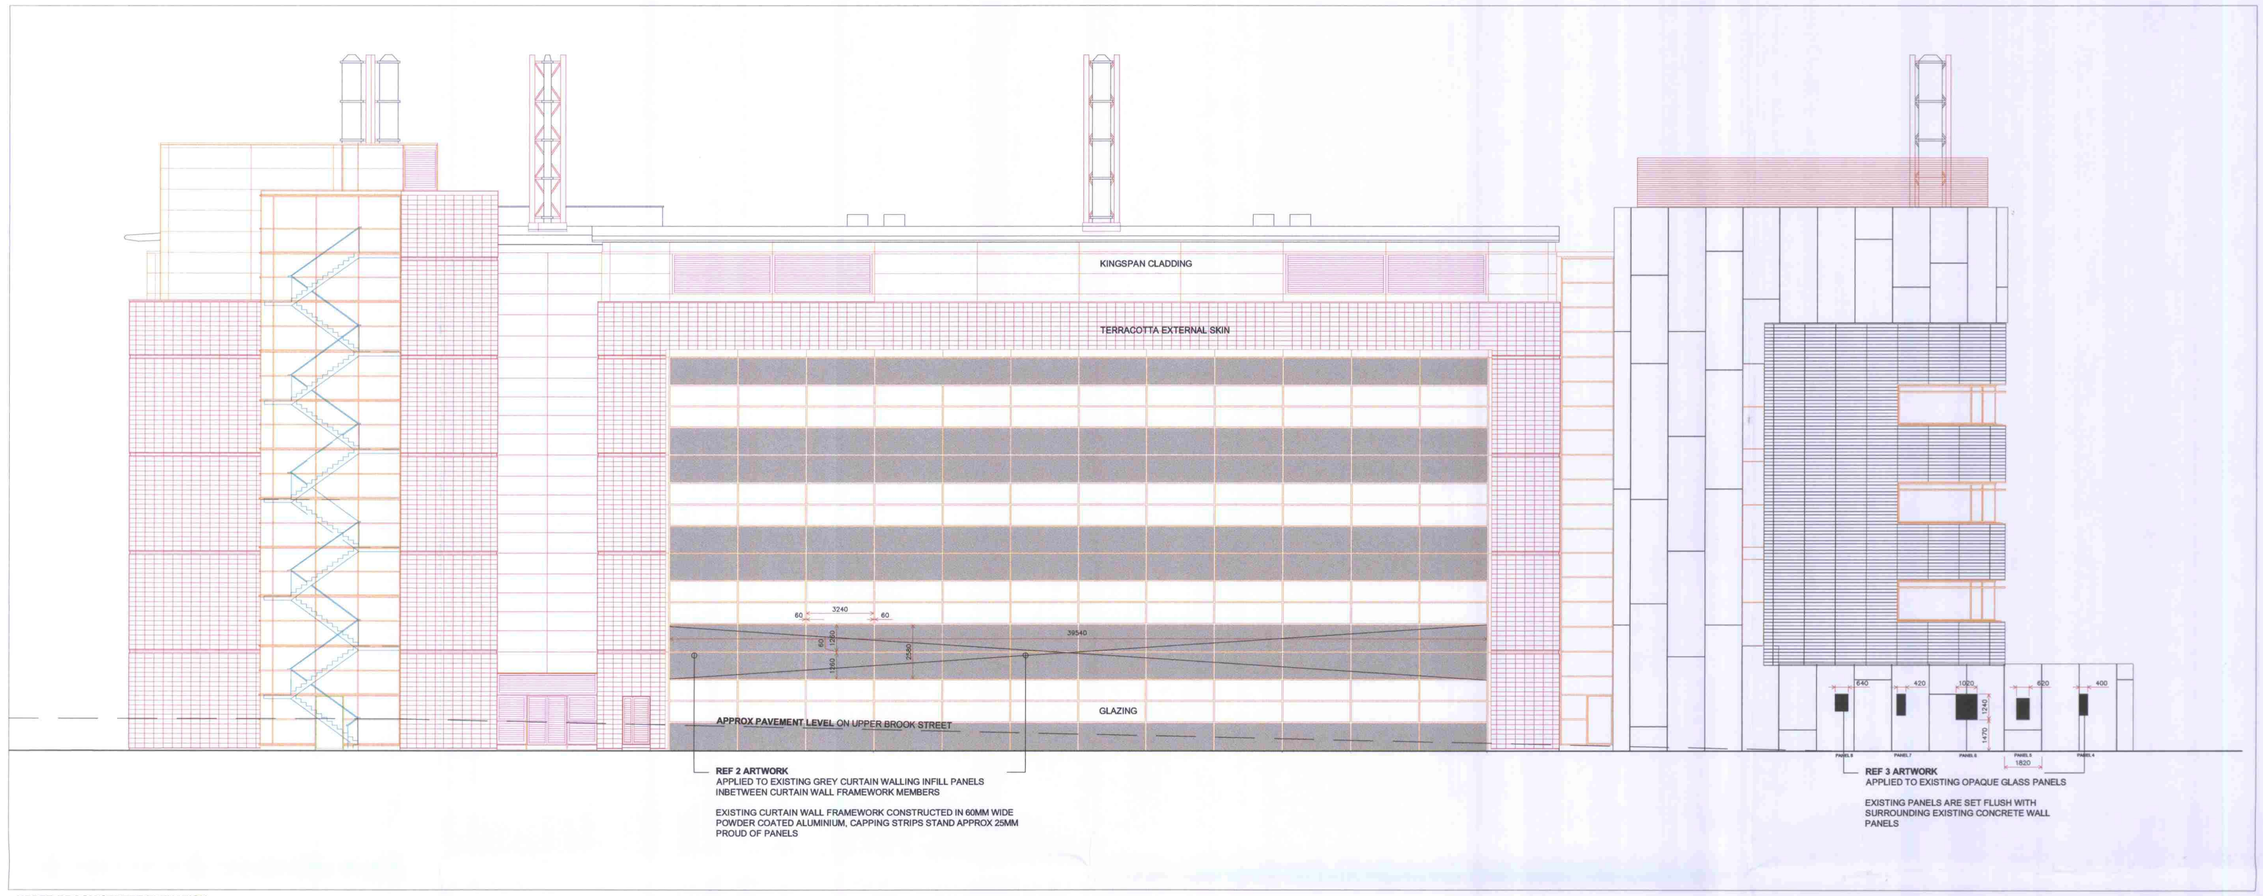

REF 2 PROPOSED ARTWORK APPLIED TO EXISTING ALUMINIUM INFILL PANELS - UPPER BROOK STREET VISUAL

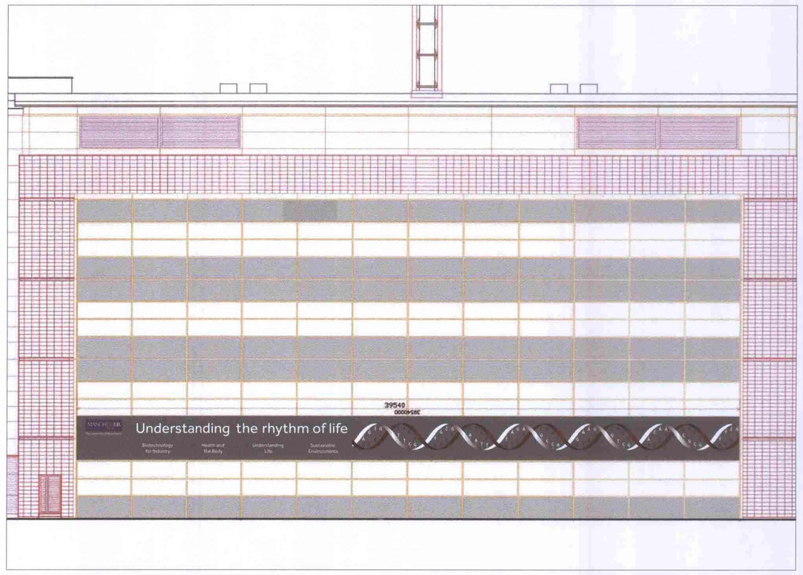

REF 2 PROPOSED ARTWORK APPLIED TO EXISTING ALUMINIUM INFILL PANELS- VISUAL



REF 3 PROPOSED ARTWORK TO GLASS PANELS

REF 3 AS EXISTING ON UPPER BROOK STREET

NNING AND
NG CONTROL
MAY 2013

REF 3 AS EXISTING - PHOTO FROM CORNER OF UPPER BROOK ST & DOVER ST

REV	COMMENT	DATE

The University of Manchester
MANCHESTER 1824

Directorate of Estates
Beyer Building
The University of Manchester
Oxford Road
Manchester
M13 9PL

Tel. 0161 275 2625
Fax. 0161 275 3880

DESIGN SERVICES UNIT

DRAWING STATUS: PLANNING

PROJECT NAME	PROJECT NO.
PROPOSED ART WORK	5821
BUILDING NAME: MICHAEL SMITH BUILDING	BUILDING NUMBER: 140AA

SUB-SITE NAME: OXFORD ROAD
SITE NAME: MICHAEL SMITH BUILDING
TITLE: UPPER BROOK STREET ART WORK

DRAWING NO.	ISSUE
140AA-5821-A201	P1

PROJECT MANAGER	DATE	SCALE
MH	MAY 13	nts

DRAWN	CHECKED	APPROVED
MH		