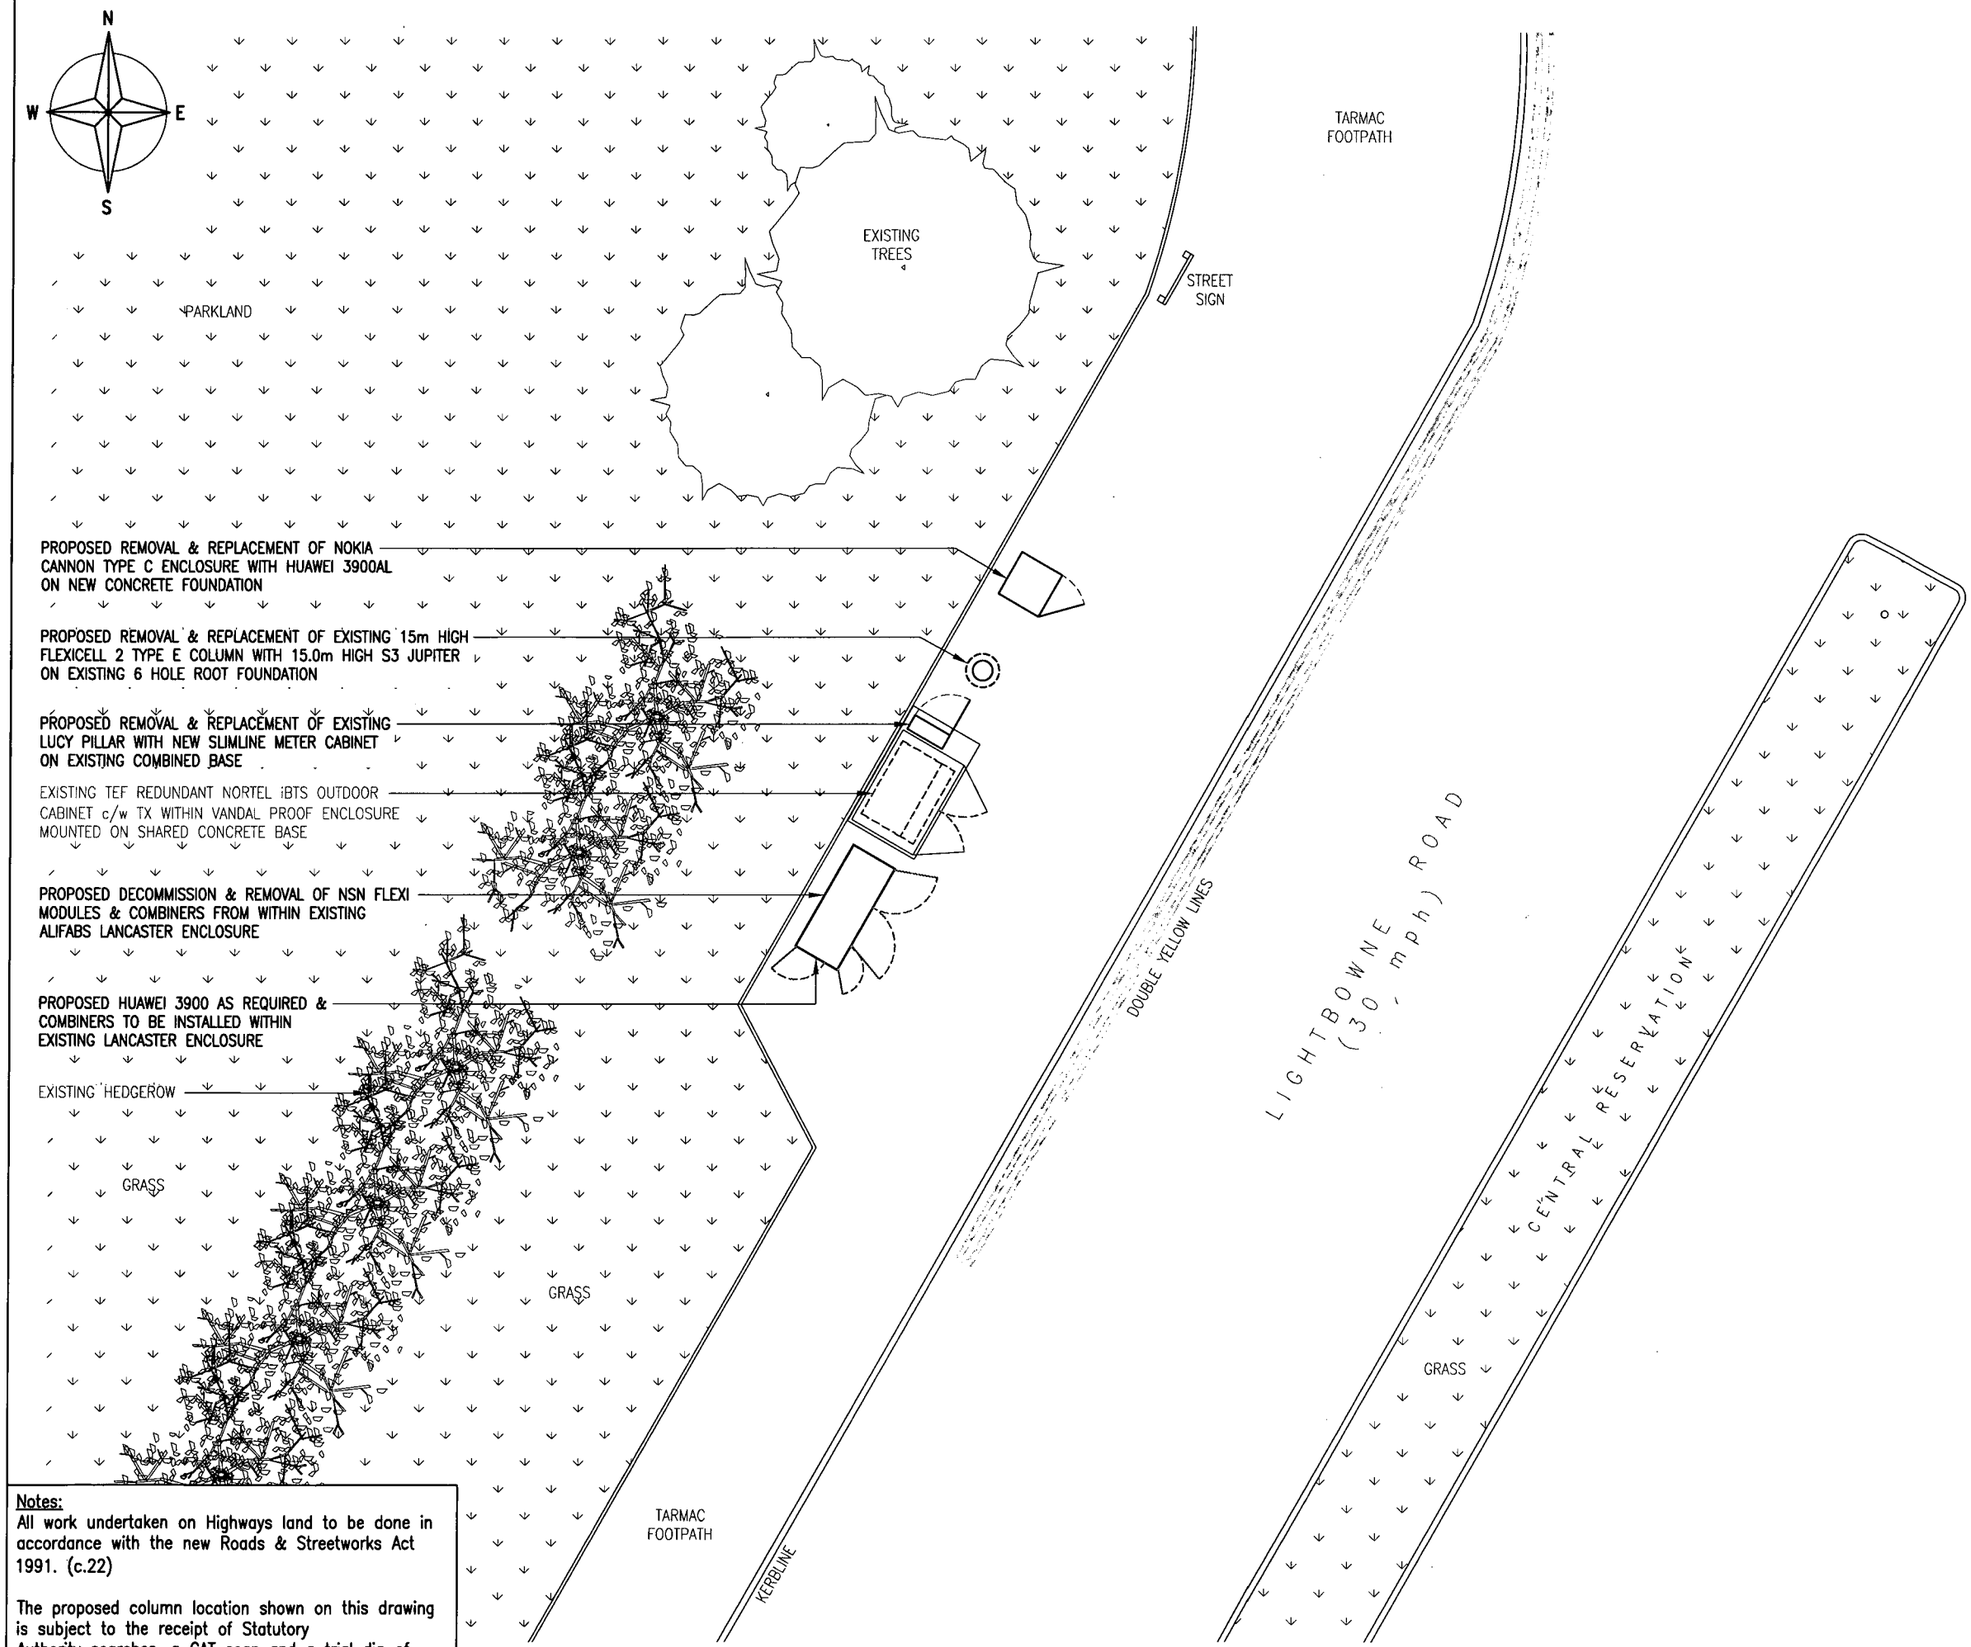

PROPOSED SITE PLAN
(1:100)

Notes:
All work undertaken on Highways land to be done in accordance with the new Roads & Streetworks Act 1991. (c.22)

The proposed column location shown on this drawing is subject to the receipt of Statutory Authority searches, a CAT scan and a trial dig of the proposed column location.
The final column location is to be determined by Mono Consultants based on the above information using the relevant Statutory Authority guidelines

The drawings comply with TEF & Vodafone Standard ICNIRP guidelines.
Designed in accordance with Cornerstone document: CORN/09/006

Notes:
1 ALL DIMENSIONS ARE IN MM UNLESS NOTED OTHERWISE

N.G.R. E: 388143 N: 402444

PLANNING AND BUILDING CONTROL
05 MAR 2013

REV	MODIFICATION	BY	CH	DATE
A	Issued for Approval	SPD	PB	18.02.13

mono
MONO CONSULTANTS LIMITED
No. 58 Cygnet Court
Timothy's Bridge Road
Stratford-upon-Avon
Warwickshire
CV37 9NW
t. 44 (0)1789 206500
f. 44 (0)1789 206529
www.monoconsultants.com

CTIL

Cell Name	Opt
BROADHURST PARK	A

Cell ID No

CTIL	Host	Sharer
(CTIL) 126269	(VF) 84996	(TEF) 016223

Site Address / Contact Details

LIGHTBOWNE ROAD
BROADHURST PARK
MOSTON
MANCHESTER
M40 0FJ

Drawing Title: PROPOSED SITE PLAN

Purpose of issue: PLANNING

Drawing Number: 202

Scale:	Drawn:	Date:	Issue:
As Shown	SPD	18.02.13	A

Checked:	Date:	Approved:	Date:
PB	18.02.13	DS	18.02.13

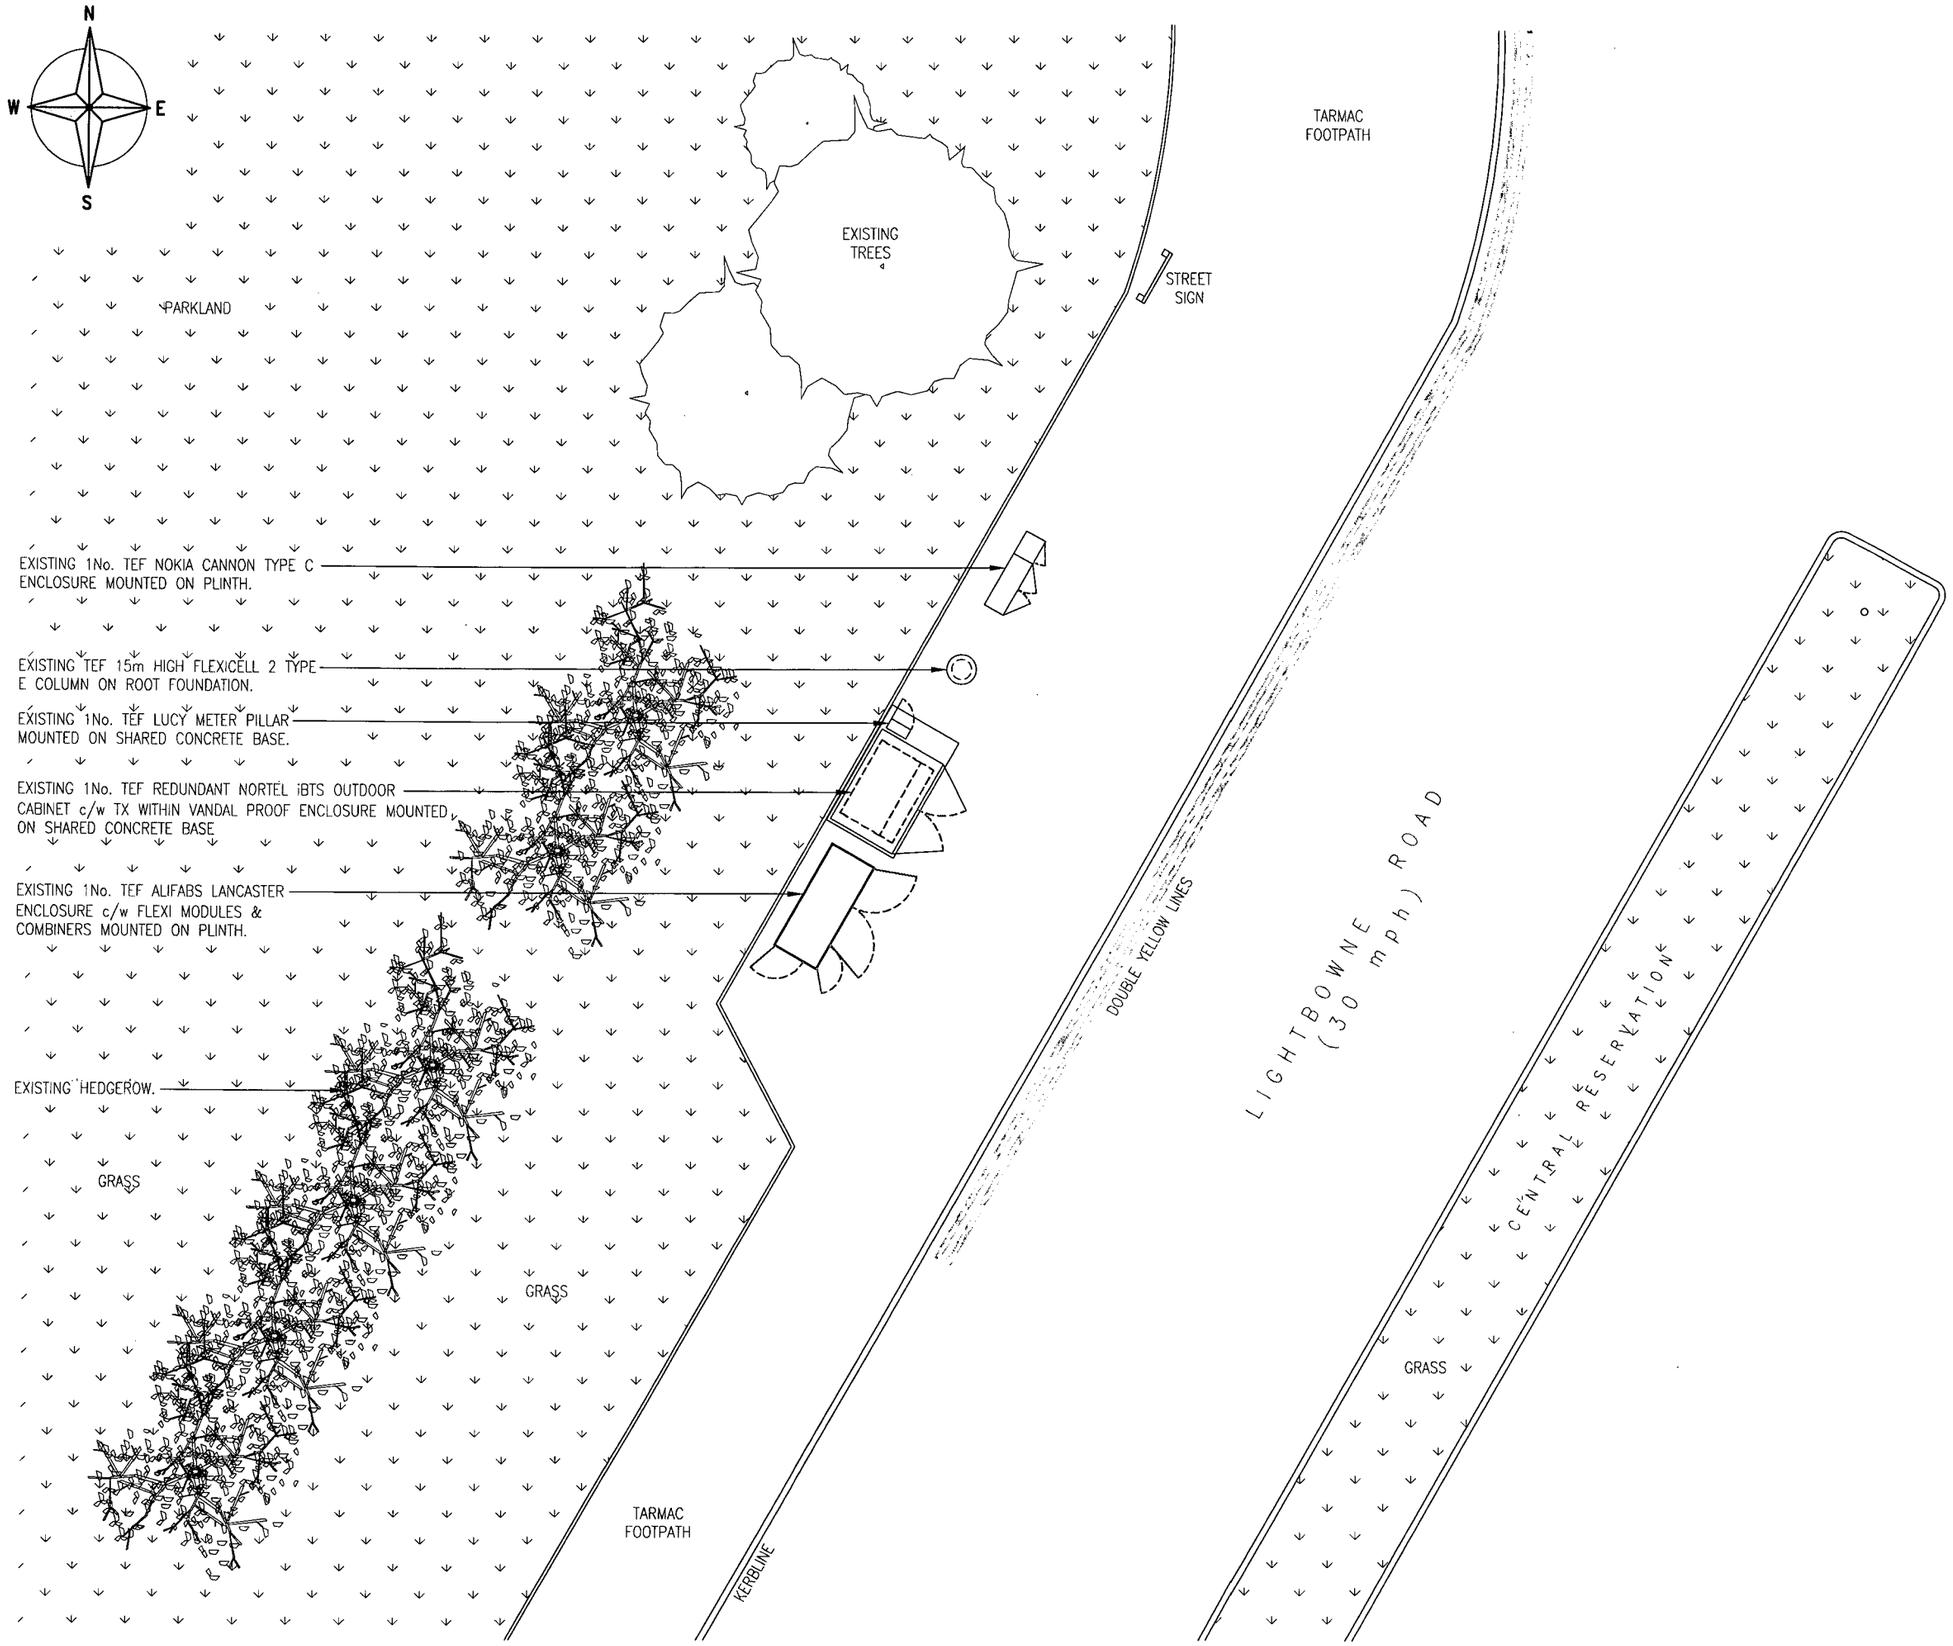

EXISTING SITE PLAN
(1:100)

The drawings comply with TEF & Vodafone Standard ICNIRP guidelines.
Designed in accordance with Cornerstone document: CORN/09/006

Notes:
1 ALL DIMENSIONS ARE IN MM UNLESS NOTED OTHERWISE

N.G.R. E: 388143 N: 402444

PLANNING AND BUILDING CONTROL
05 MAR 2013

REV	MODIFICATION	BY	CH	DATE
A	Issued for Approval	SPD	PB	18.02.13

mono
MONO CONSULTANTS LIMITED
No. 58 Cygnet Court
Timothy's Bridge Road
Stratford-upon-Avon
Warwickshire
CV37 9NW
t. 44 (0)1789 206500
f. 44 (0)1789 206529
www.monoconsultants.com

CTIL

Cell Name	Opt
BROADHURST PARK	A

Cell ID No

CTIL	Host	Sharer
(CTIL) 126269	(VF) 84996	(TEF) 016223

Site Address / Contact Details

LIGHTBOWNE ROAD
BROADHURST PARK
MOSTON
MANCHESTER
M40 0FJ

Drawing Title: EXISTING SITE PLAN

Purpose of issue: PLANNING

Drawing Number: 201

Scale:	Drawn:	Date:	Issue:
As Shown	SPD	18.02.13	A

Checked:	Date:	Approved:	Date:
PB	18.02.13	DS	18.02.13