



Basement Plan

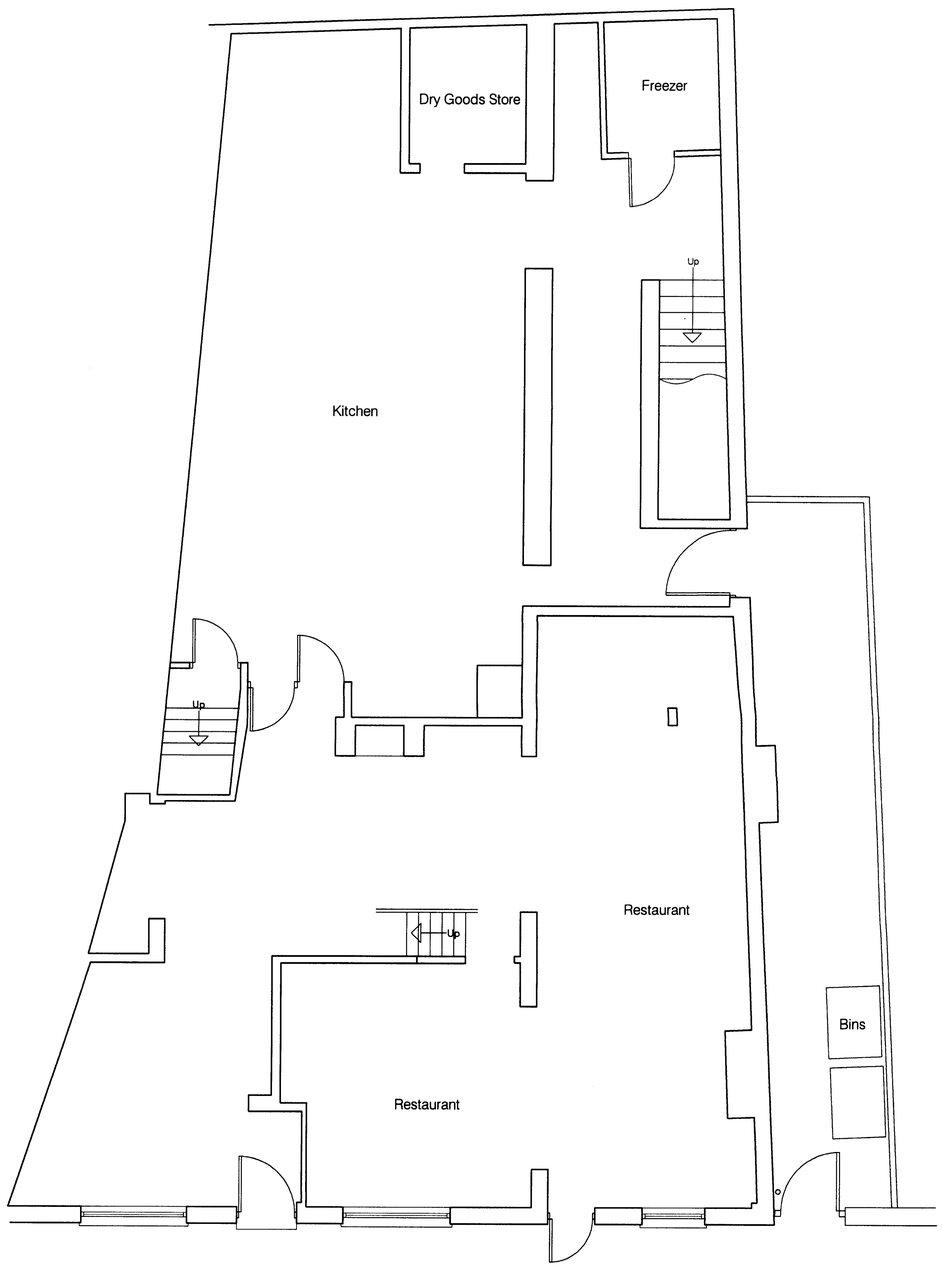

Ground Floor Plan

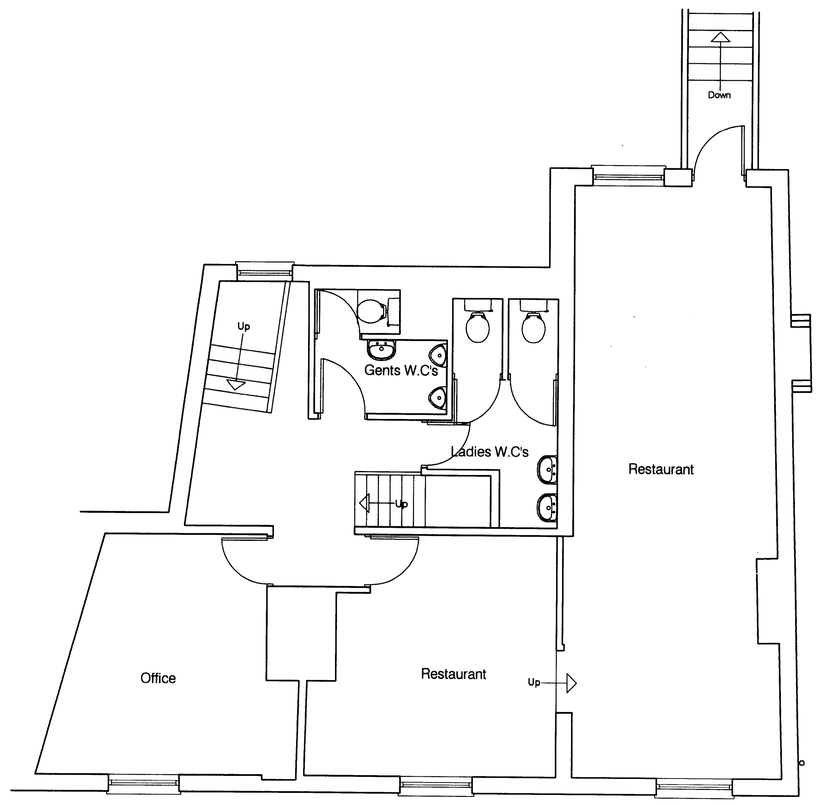

First Floor Plan

Existing Floor Plans

© This drawing is the property of Self Architects - Copyright reserved

Revised

RECD 6 JUN 2008

Client Felicini

Project 846 Wilmslow Road
Didsbury, Manchester
M20 2RN

self architects

Unit 11 South West Centre
Troutbeck Road. Sheffield S7 2QA
tel. 0114 250 8800
fax. 0114 255 8900

Drawn by PJ
Date Sept '07
Scale 1:50@A1
Checked by
No. 3602-01
Rev.