

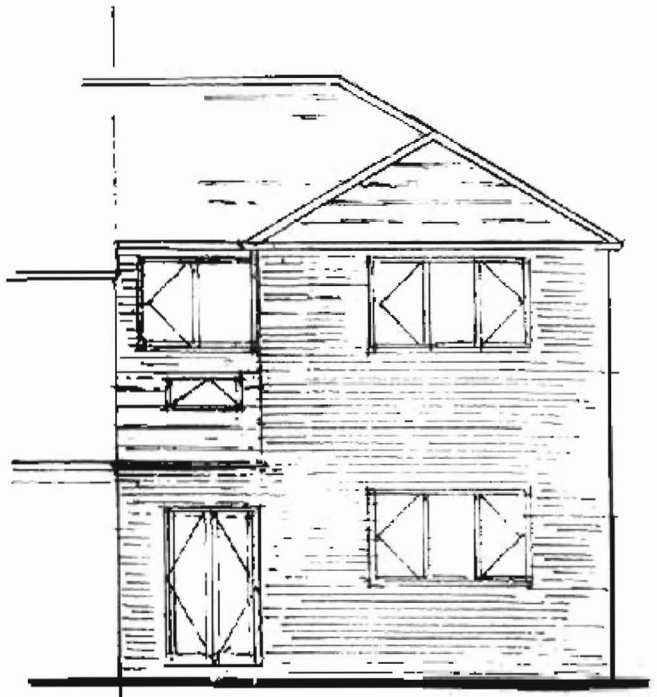



rear

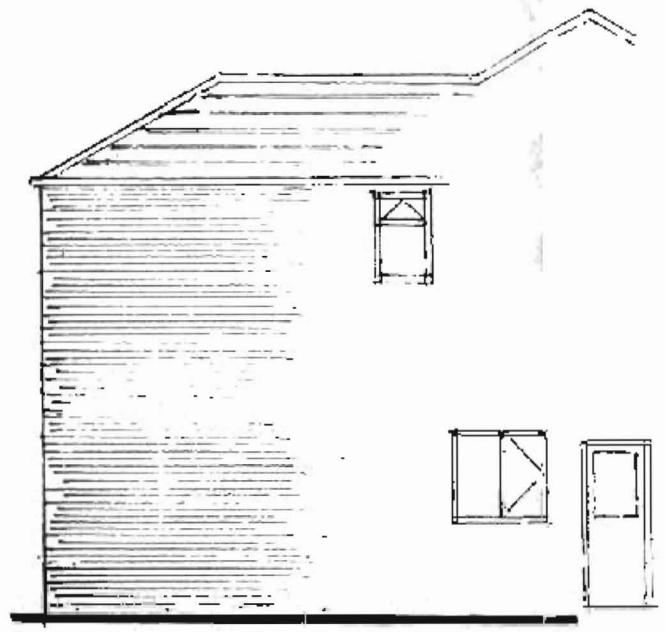


side

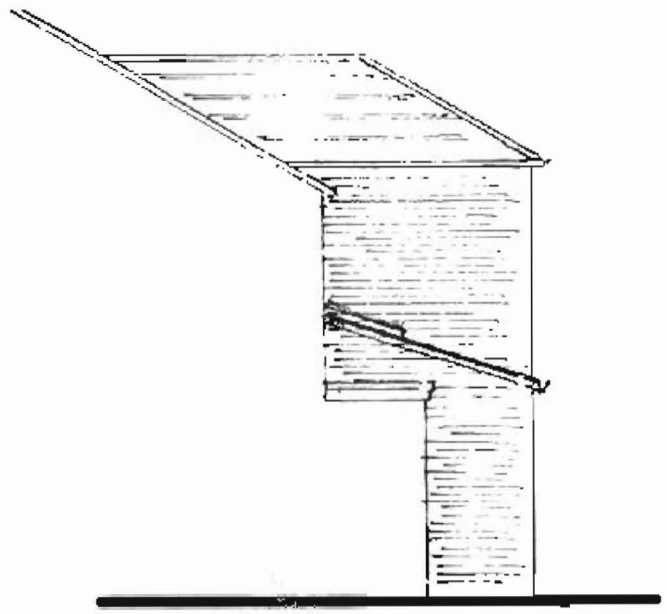

side

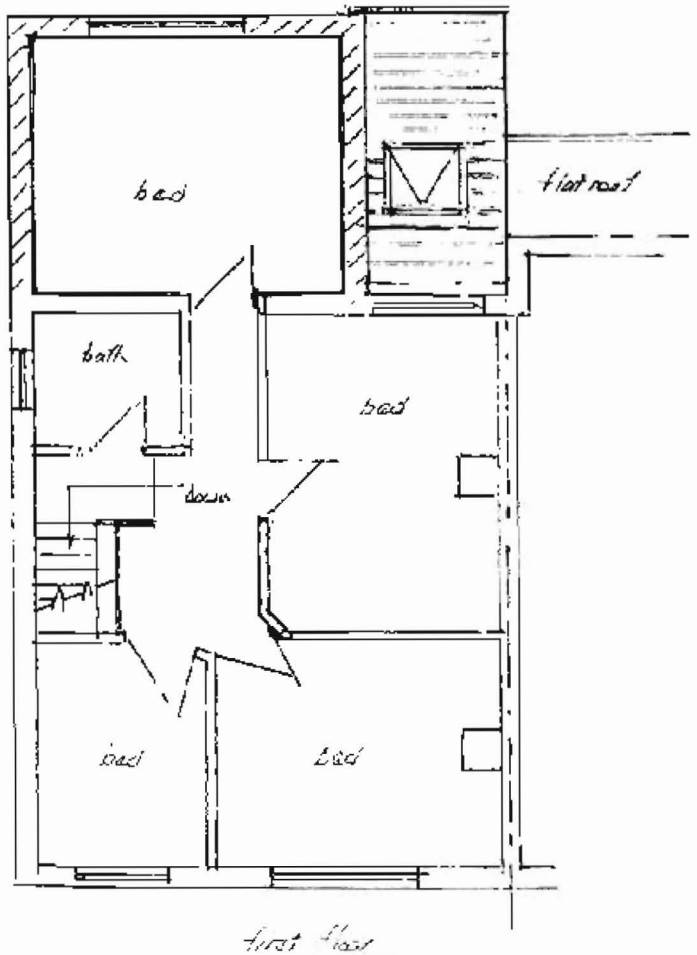

first floor

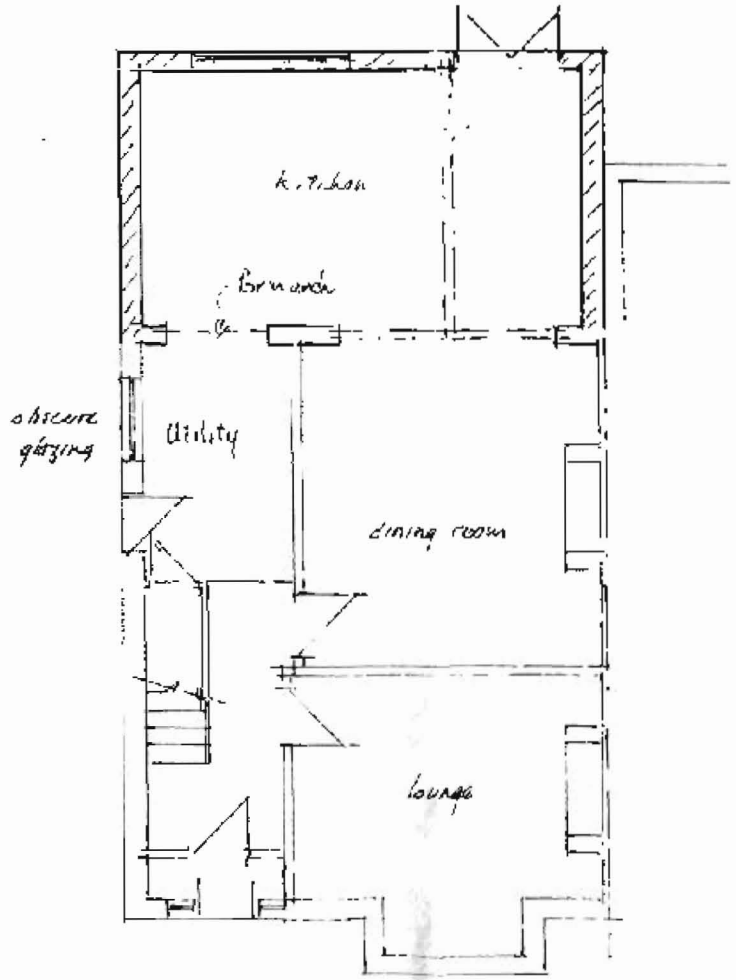

14 MAY 2010

proposed layout

15 OMER DRIVE BURNAGE M 19 2JN	Two-storey extension single storey extension on rear
	Scale 1:100
	DRG NO 5411/A2