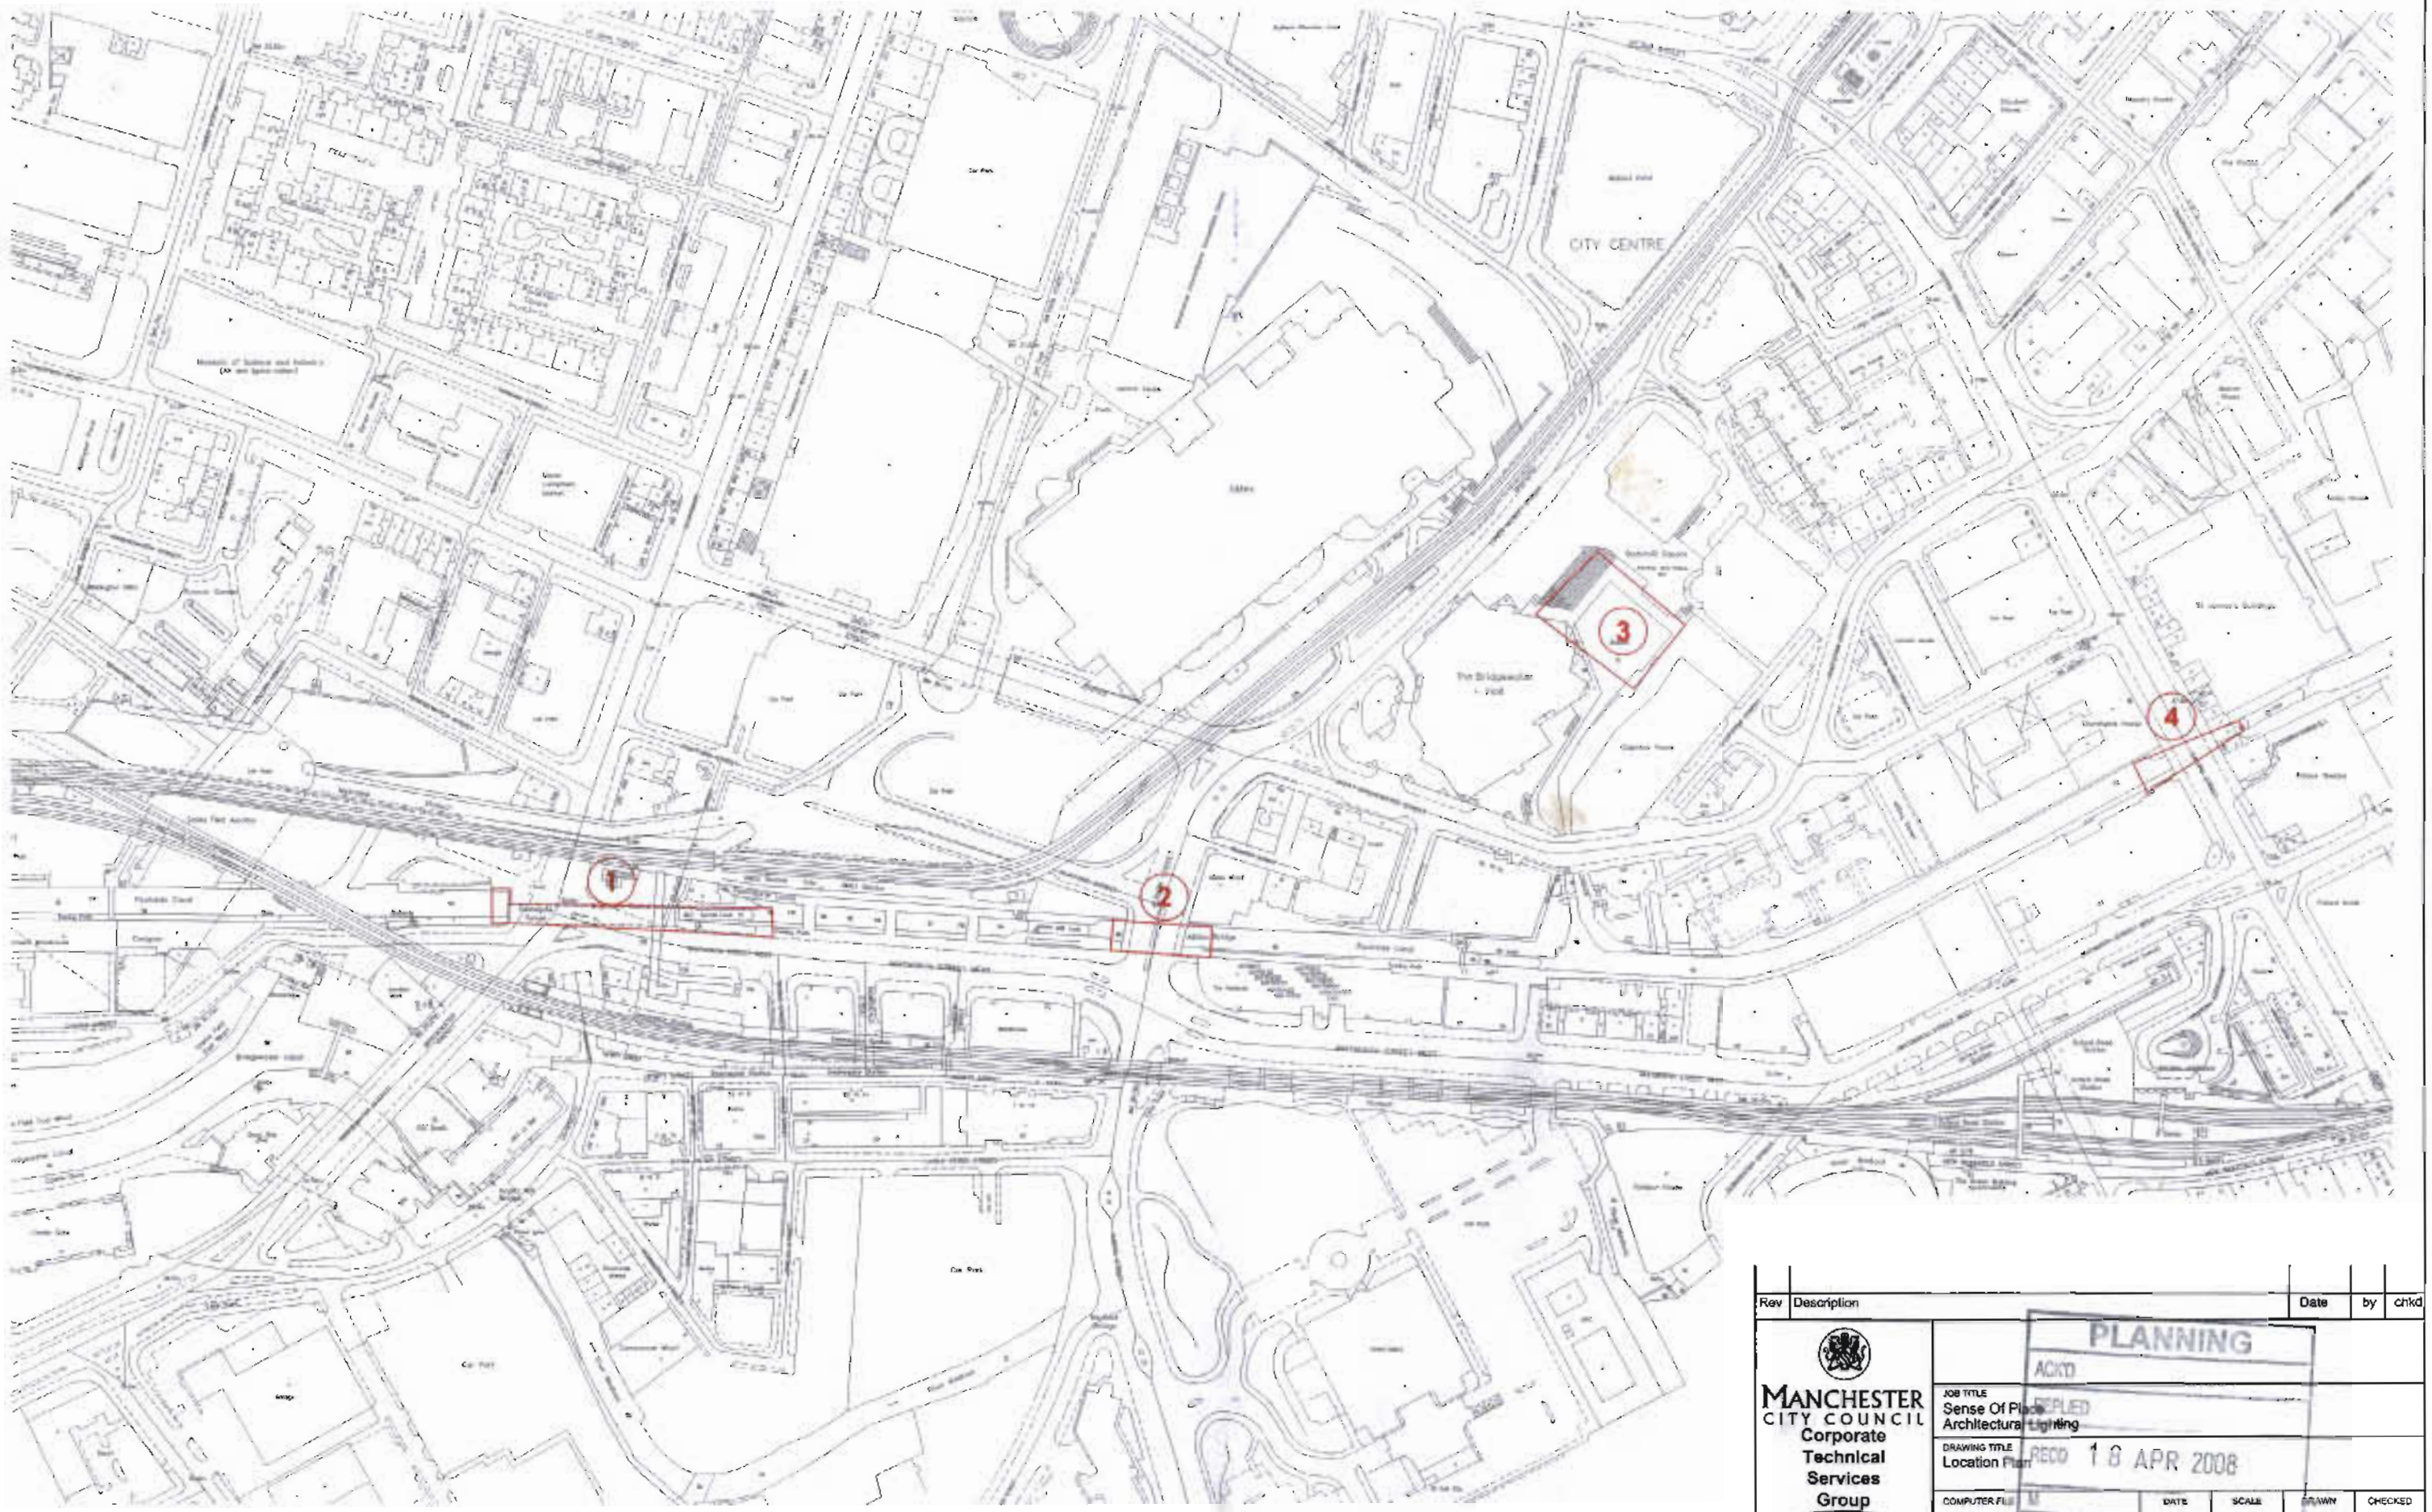

Rev	Description	Date	by	chkd

MANCHESTER CITY COUNCIL
Corporate Technical Services Group
4th floor Heron House
47 Lloyd St
Manchester
M2 5LE

PLANNING
ACKD
REPLIED
RECD 18 APR 2008

JOB TITLE: Sense Of Place Architectural Lighting

DRAWING TITLE: Location Plan

COMPUTER FILE	DATE	SCALE	DRAWN	CHECKED
	Apr 08	1:2500	nl	

JOB NO

DRAWING NO: SOP

REVISION

1

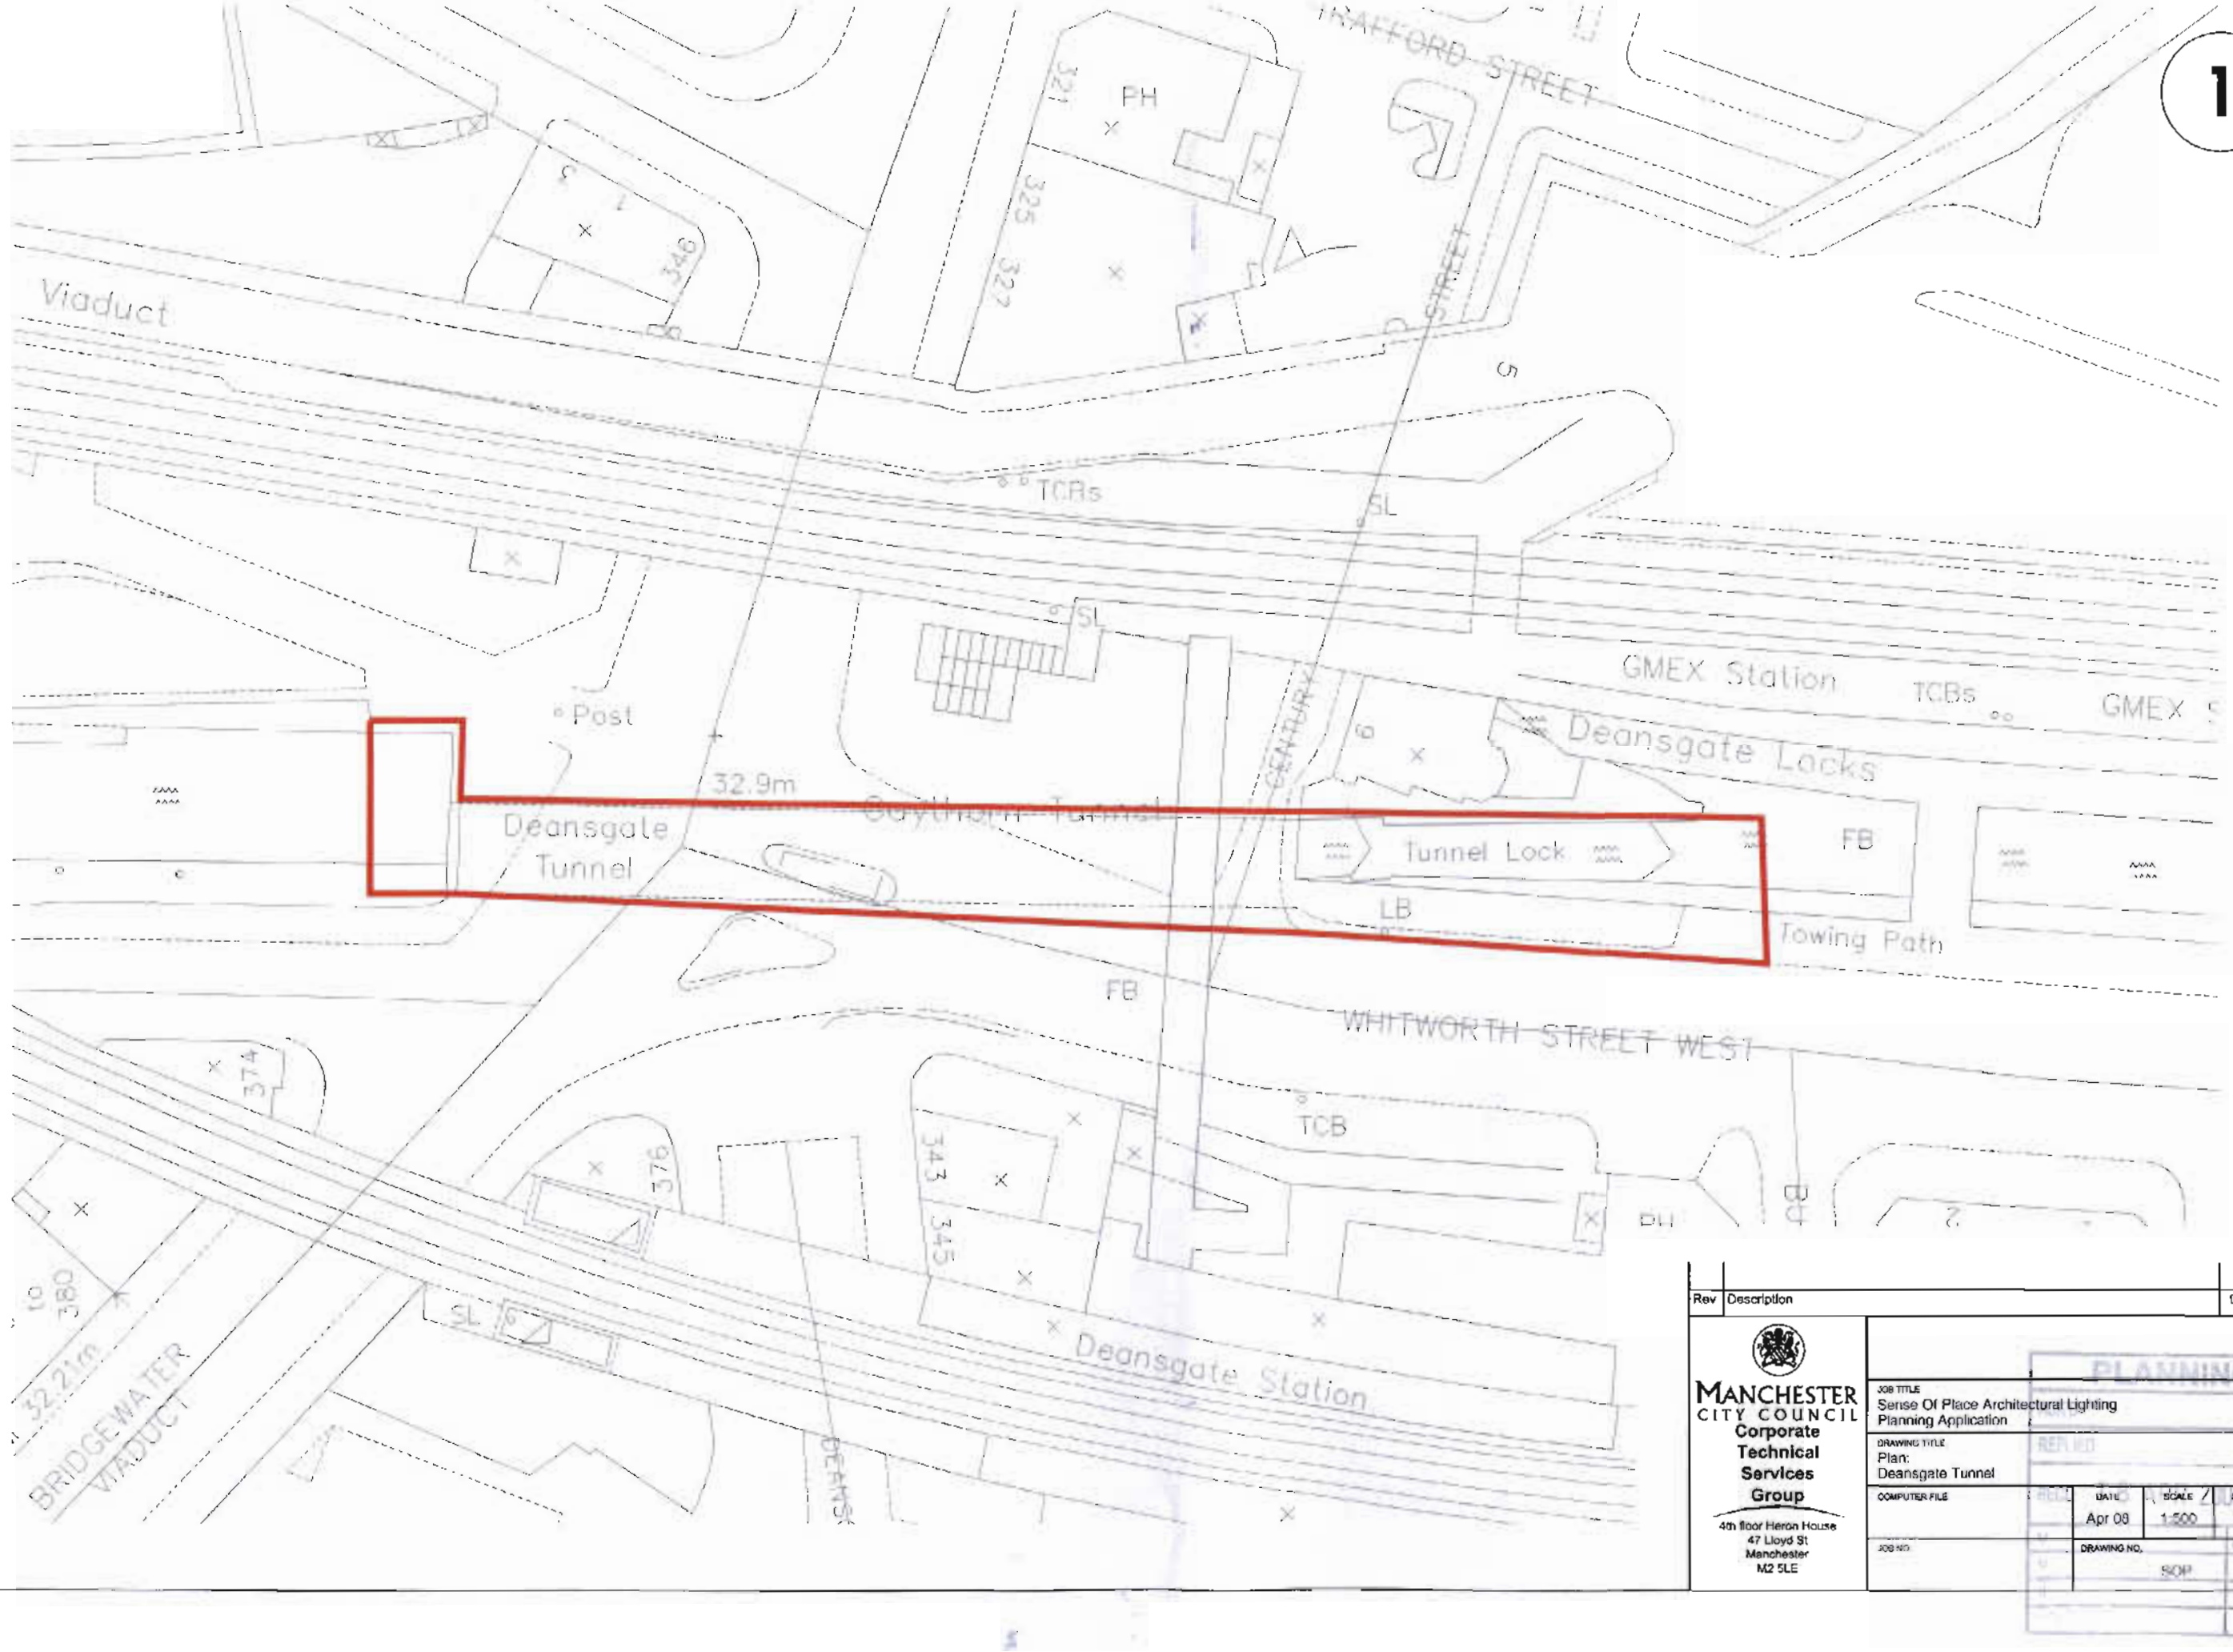

Rev	Description	Date	by	chkd

MANCHESTER CITY COUNCIL
Corporate Technical Services Group
4th floor Heron House
47 Lloyd St
Manchester
M2 5LE

JOB TITLE
Sense Of Place Architectural Lighting
Planning Application

DRAWING TITLE
Plan:
Deansgate Tunnel

COMPUTER FILE	DATE	SCALE	DRAWN	CHECKED
	Apr 08	1:500	ni	

JOB NO	DRAWING NO.	REVISION
	SOP	

PLANNING
REVISED

2

TRAFFORD STREET

ALBION STREET

TRUMPET STREET

Albion Wharf

8

Hotel

FB

Albion Mill Lock

Albion Bridge

Rochdale (

STREET WEST

CAMERON STREET

01

12

Warehouse

PH

14

Viaduct

HEWITT STREET

+ 32.6m

MP 25

34.19m

Track

1 to 14

G1T0G17
101T0122
201T0222
30110322
401T0422
501T0520
601T0621
701T0703
801T0805
901T0904
1001T01002
1101

The Hacienda

11

15

Rev	Description	Date	by	chkd

MANCHESTER CITY COUNCIL
Corporate Technical Services Group
4th floor Heron House
47 Lloyd St
Manchester
M2 5LE

JOB TITLE
Sense Of Place Architectural Lighting
Planning Application

DRAWING TITLE
Plan:
Albion Bridge

COMPUTER FILE		DATE	SCALE	DRAWN	CHECKED
	M	Apr 08	1:500	nl	
JOB NO	M	DRAWING NO			REVISION
	PLANNING	SOP			

RECD 10 JUNE 2008

3

Metrolink

LOWER MOSLEY STREET

Barbirolli Square

Pitcher and Piano PH

100

Basin

The Bridgewater Hall

Chepstow House

CHEPSTOW STREET

Rev	Description	Date	by	chkd

MANCHESTER CITY COUNCIL
Corporate Technical Services Group
4th floor Heron House
47 Lloyd St
Manchester
M2 5LE

JOB TITLE
Sense Of Place Architectural Lighting
Planning Application

DRAWING TITLE
Plan:
Bridgewater Basin

COMPUTER FILE

DATE: Apr 08 | SCALE: 1:500 | DRAWN: ni | CHECKED:

JOB NO.

DRAWING NO.: SOP

REVISION

FOR ACTION

PLANNING
AGD
REFUSED
RECD 18 APR 2008

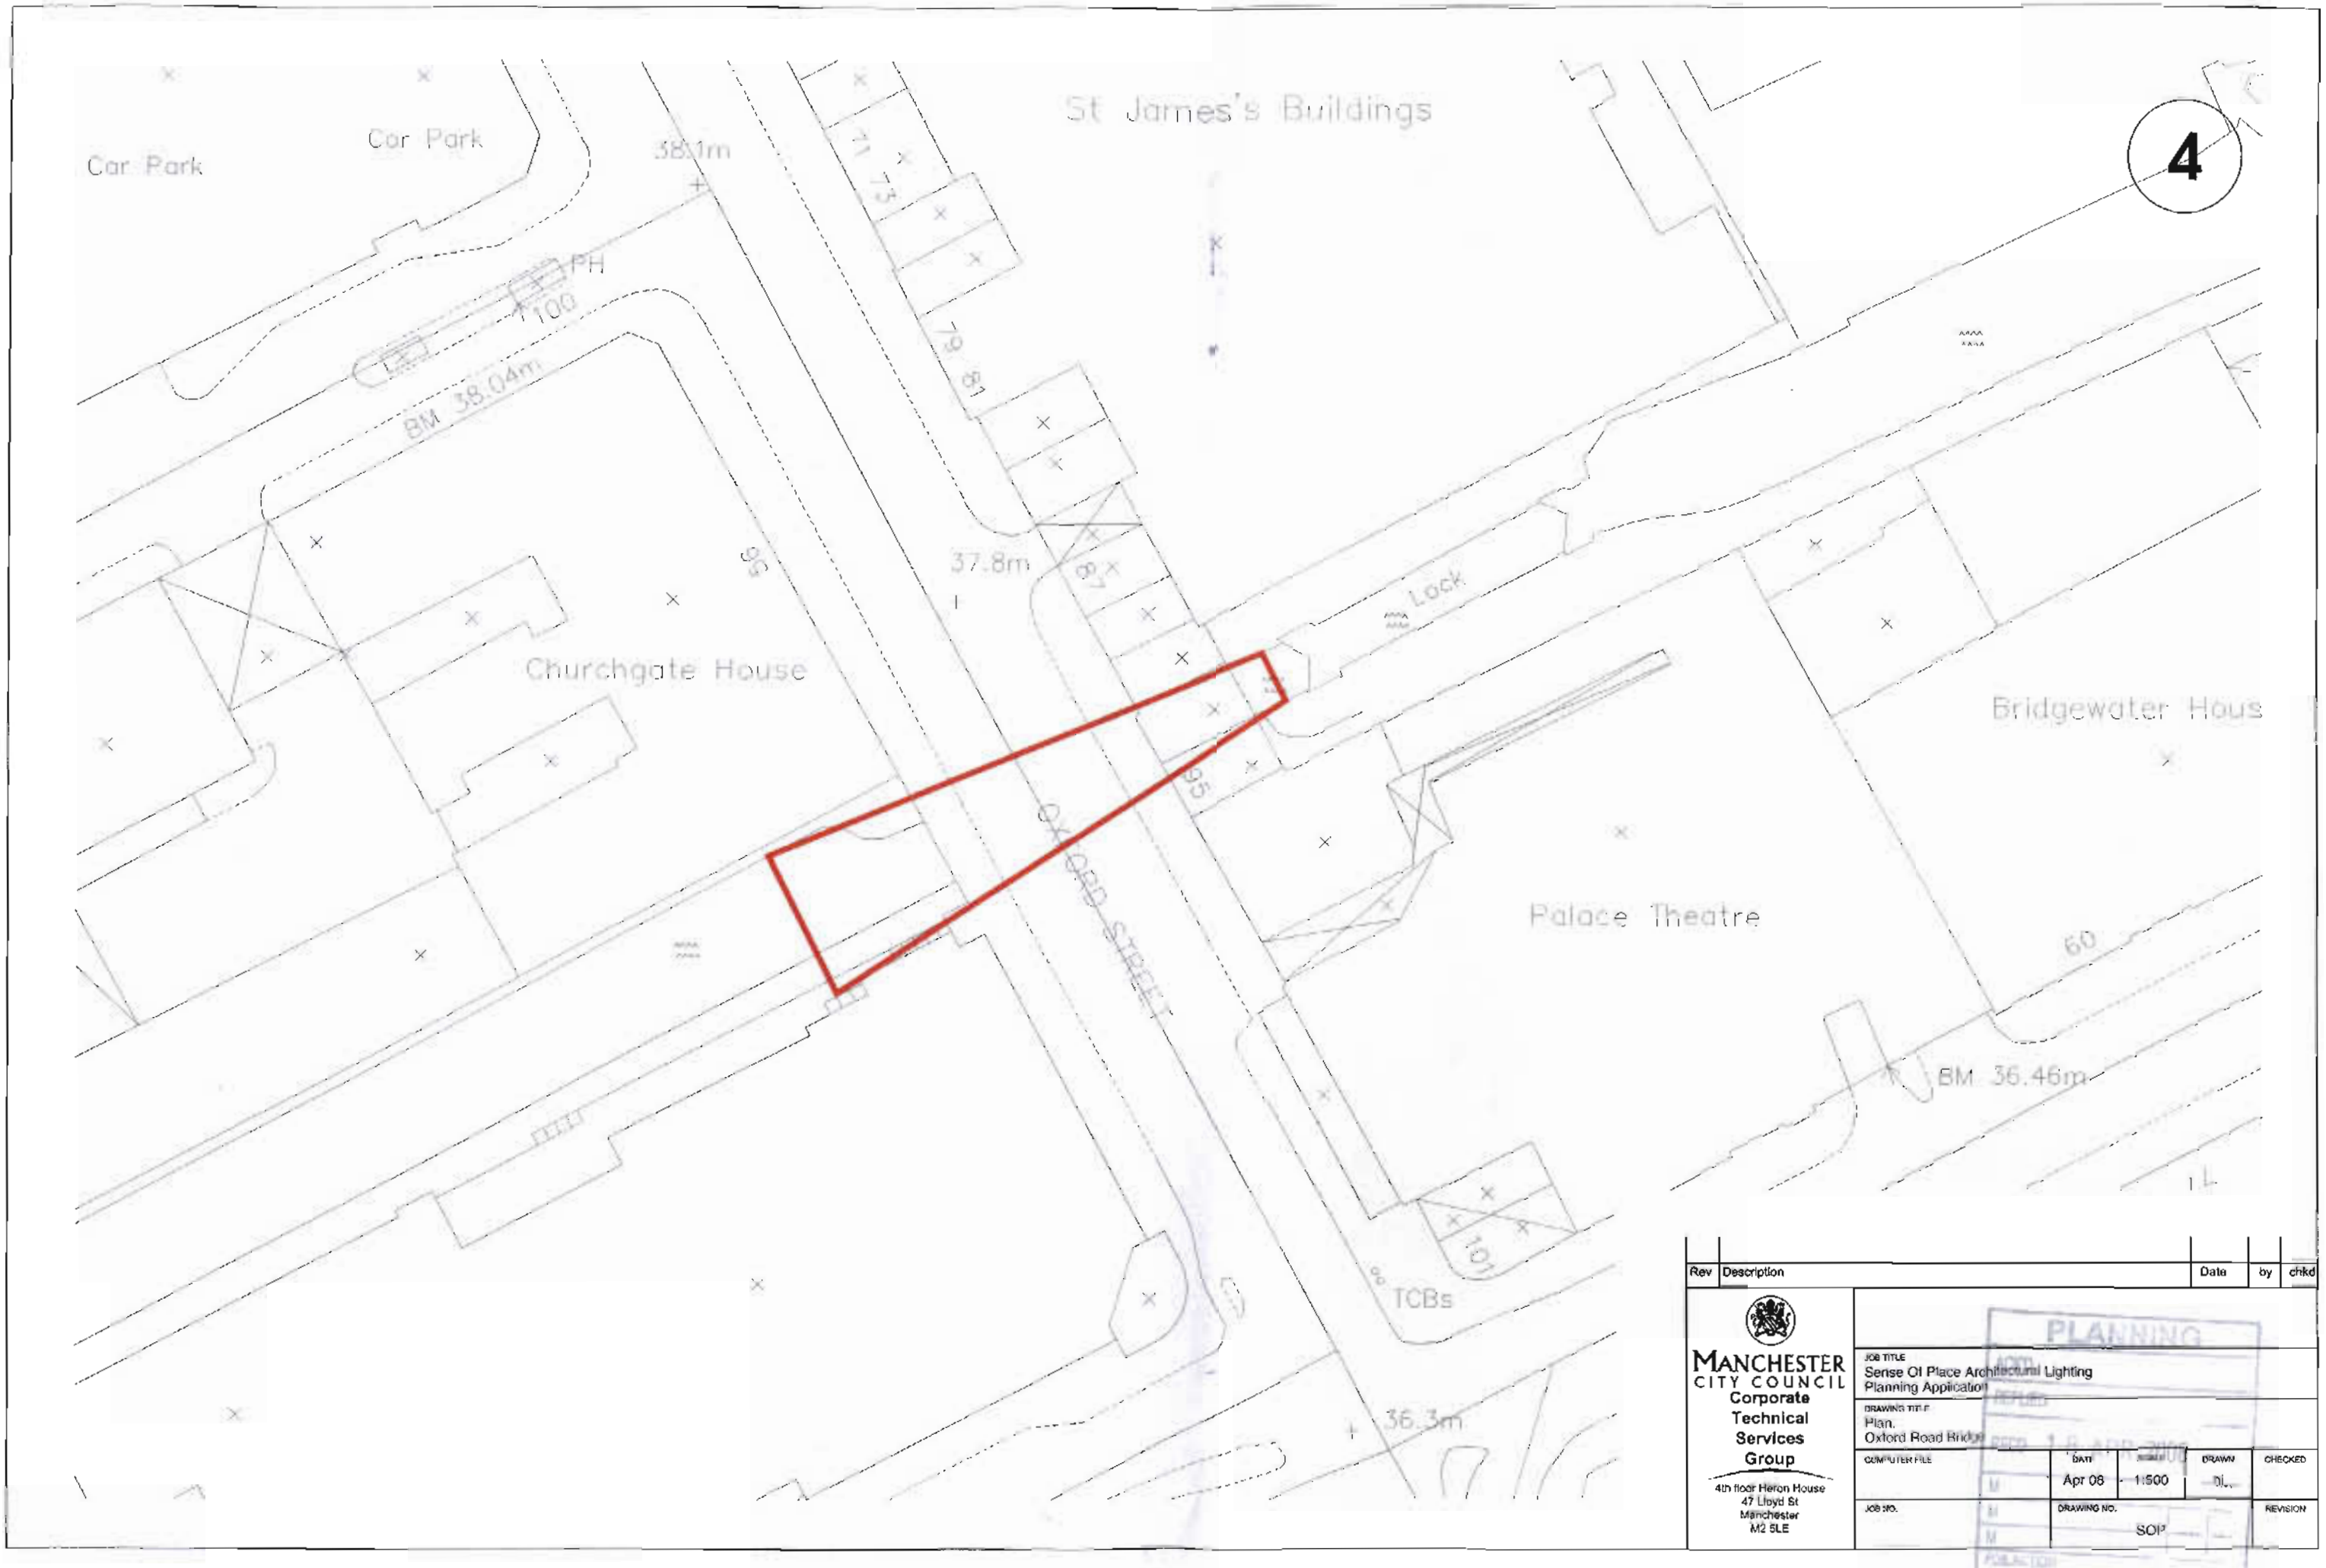

4
St James's Buildings
Car Park
Car Park
38.1m
PH
100
BM 38.04m
71 73
79 81
87
37.8m
56
Churchgate House
Lock
Bridgewater Hous
95
OXFORD STREET
Palace Theatre
60
BM 36.46m
101
TCBs
36.3m
Rev
Description
Date
by
chkd
MANCHESTER
CITY COUNCIL
Corporate
Technical
Services
Group
4th floor Heron House
47 Lloyd St
Manchester
M2 5LE
JOB TITLE
Sense Of Place Architectural Lighting
Planning Application
DRAWING TITLE
Plan.
Oxford Road Bridge
COMPUTER FILE
DATE
Apr 08
1:500
DRAWN
CHECKED
JOB NO.
DRAWING NO.
SOP
REVISION
PLANNING