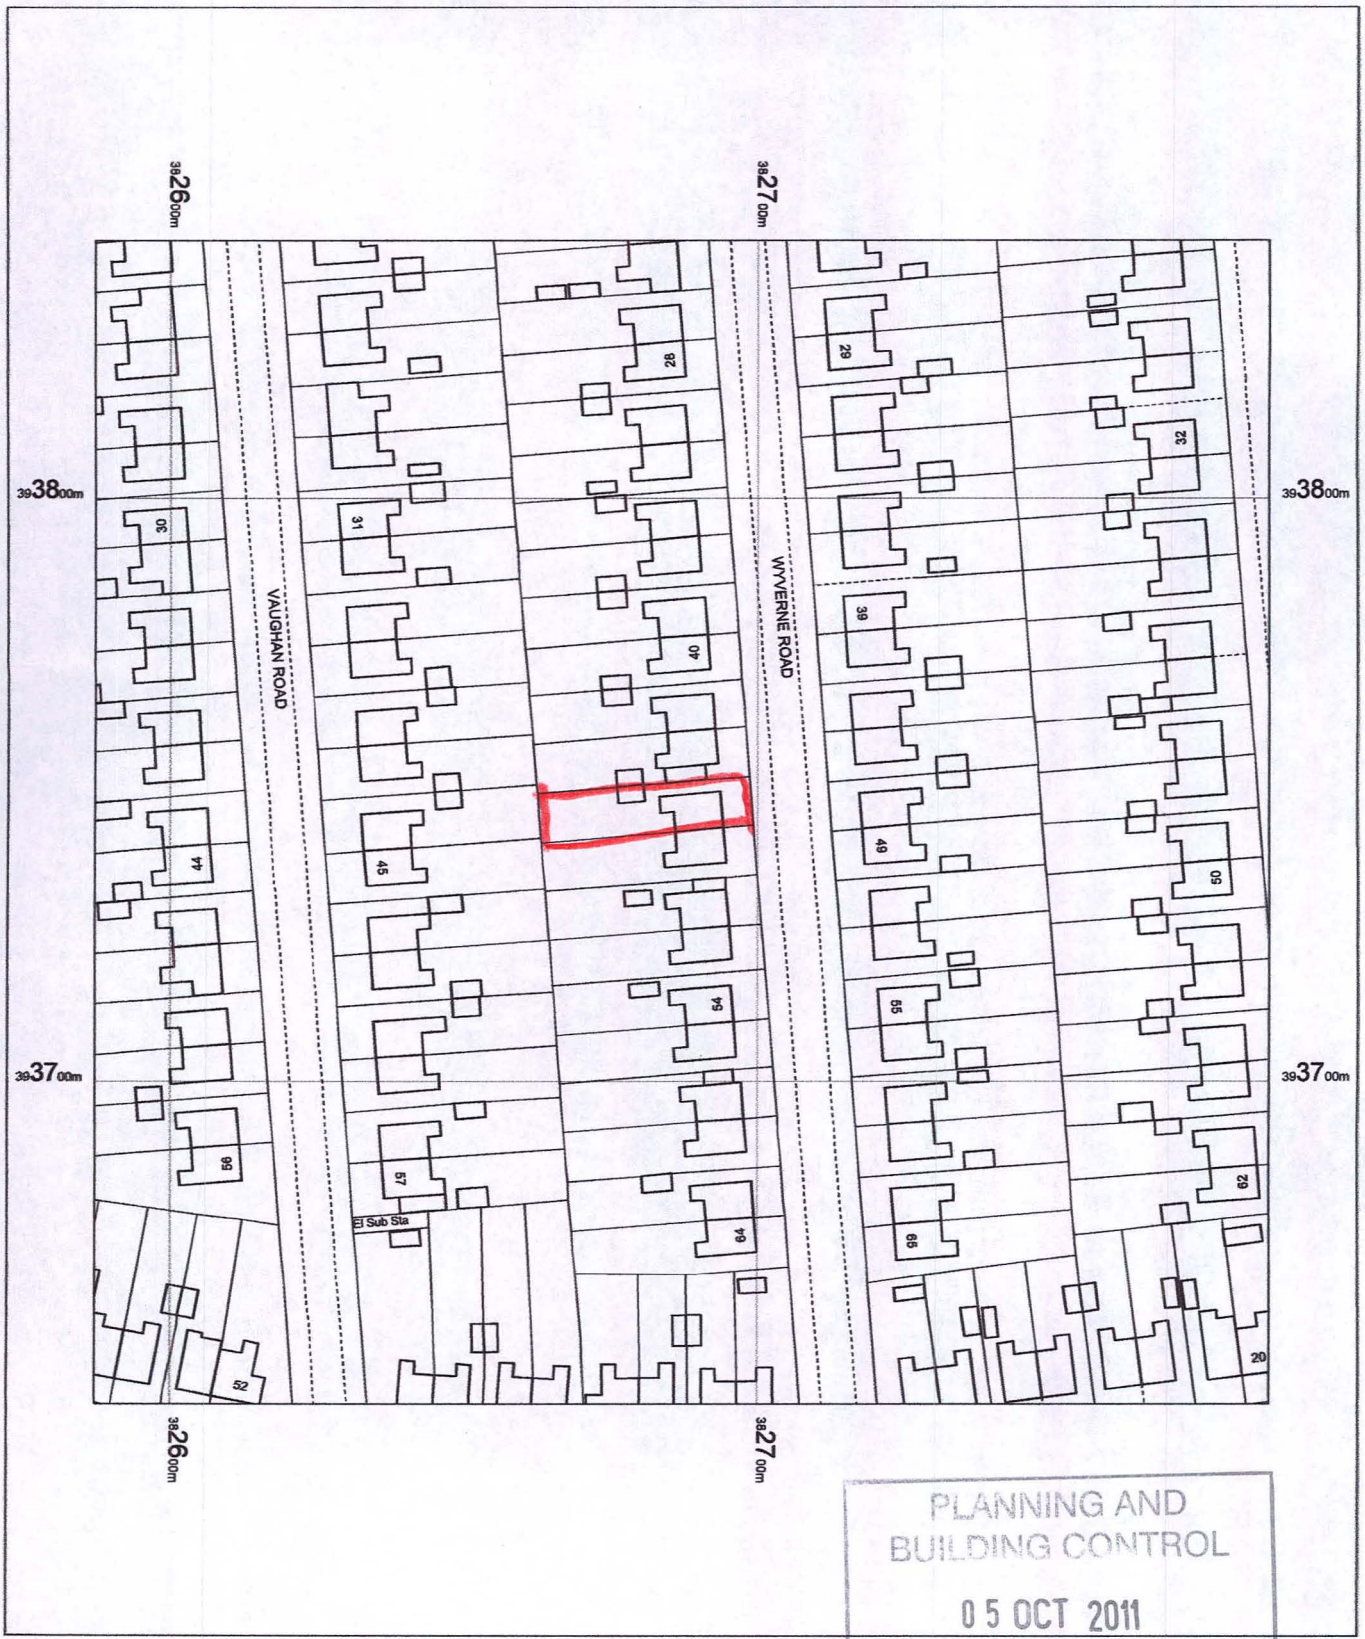

PLANNING AND BUILDING CONTROL

05 OCT 2011

46 WYVERNE ROAD
M21 0ZN

OS Mastermap
03 October 2011, ID: BW1-00098852
maps.blackwell.co.uk

1:1250 scale print at A4, Centre: 382687 E, 393744 N

©Crown Copyright. Licence no. 100041040

Mapping sourced from Ordnance Survey

BLACKWELL'S
www.blackwellmapping.co.uk
TEL: 0113 245 2623
comments@maps.blackwell.co.uk