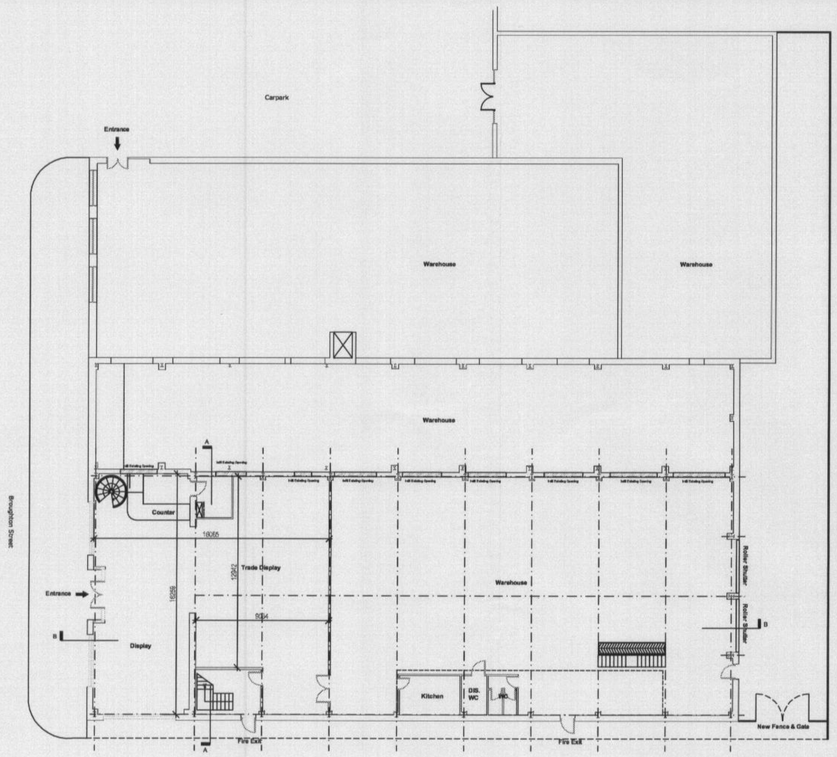

Proposed GF Plan
Scale 1:200

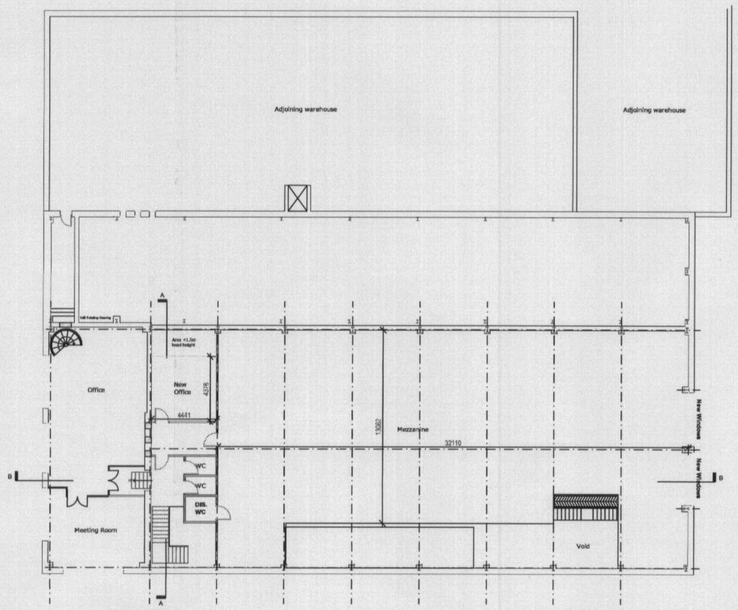

Proposed FF Plan

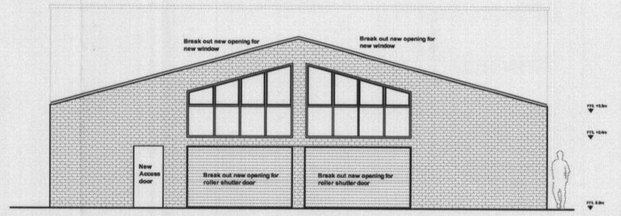

Proposed North Elevation (Rear)
Scale 1:100

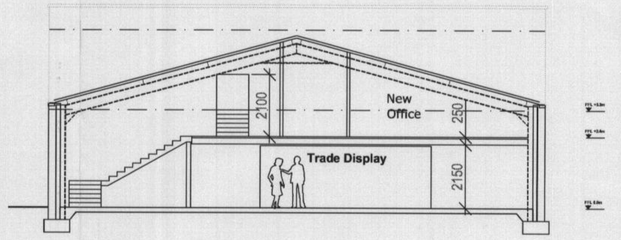

Proposed Section AA
Scale 1:100

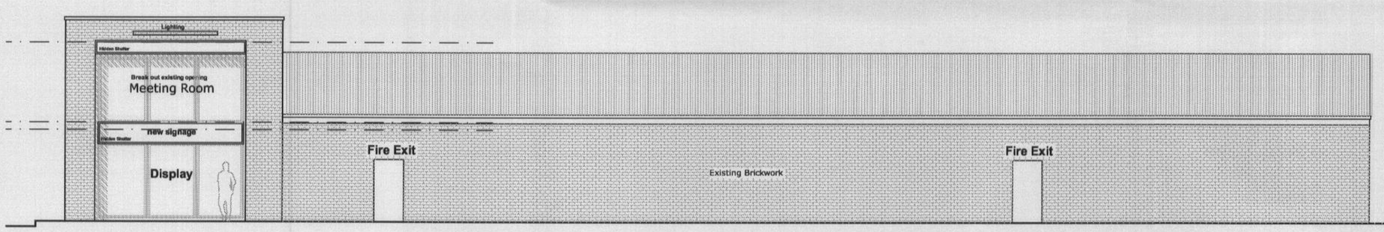

Proposed East Elevation
Scale 1:100

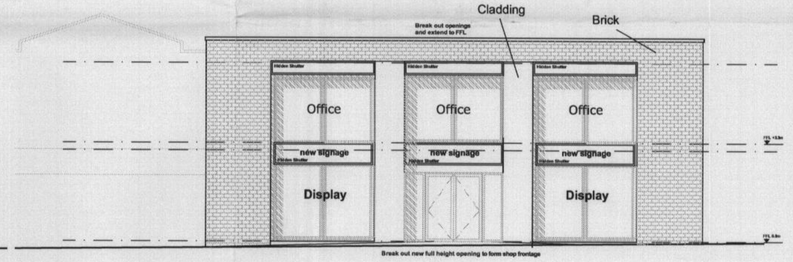

Proposed South Elevation
Scale 1:200

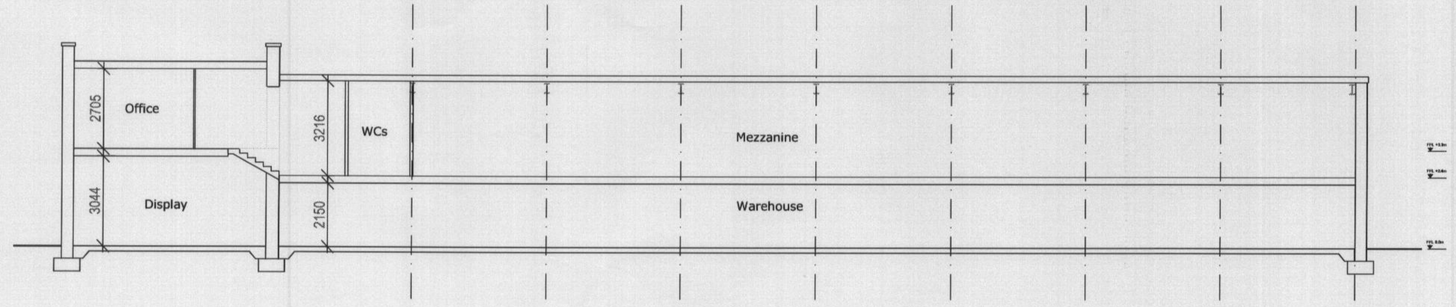

Proposed Section BB
Scale 1:200

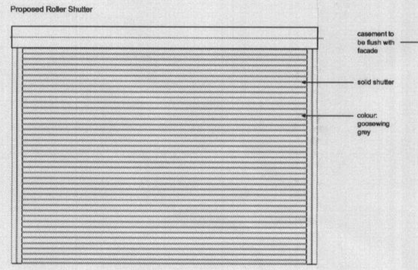

PLANNING
RECD - 3 JUN 2008

Revised plans

A Amendments as requested by planning 18-03-2008

REV DESCRIPTION DATE

Planning
APPROVAL ONLY

SEA DESIGNS LTD
07 GRANVILLE ROAD
CHEADLE HULME
CHESHIRE
SK8 5QL TEL: 0800 075 3445
www.sea-designs.co.uk
E-mail: Contact@sea-designs.co.uk

location	34-36 BROUGHTON STREET CHEETHAM HILL MANCHESTER
title	PROPOSED PLANS AND ELEVATIONS & SECTIONS
scale	see dwg @A1
ref	C.SHERRY
date	22.02.08
drawing no.	2008-RESI-12 A1 02