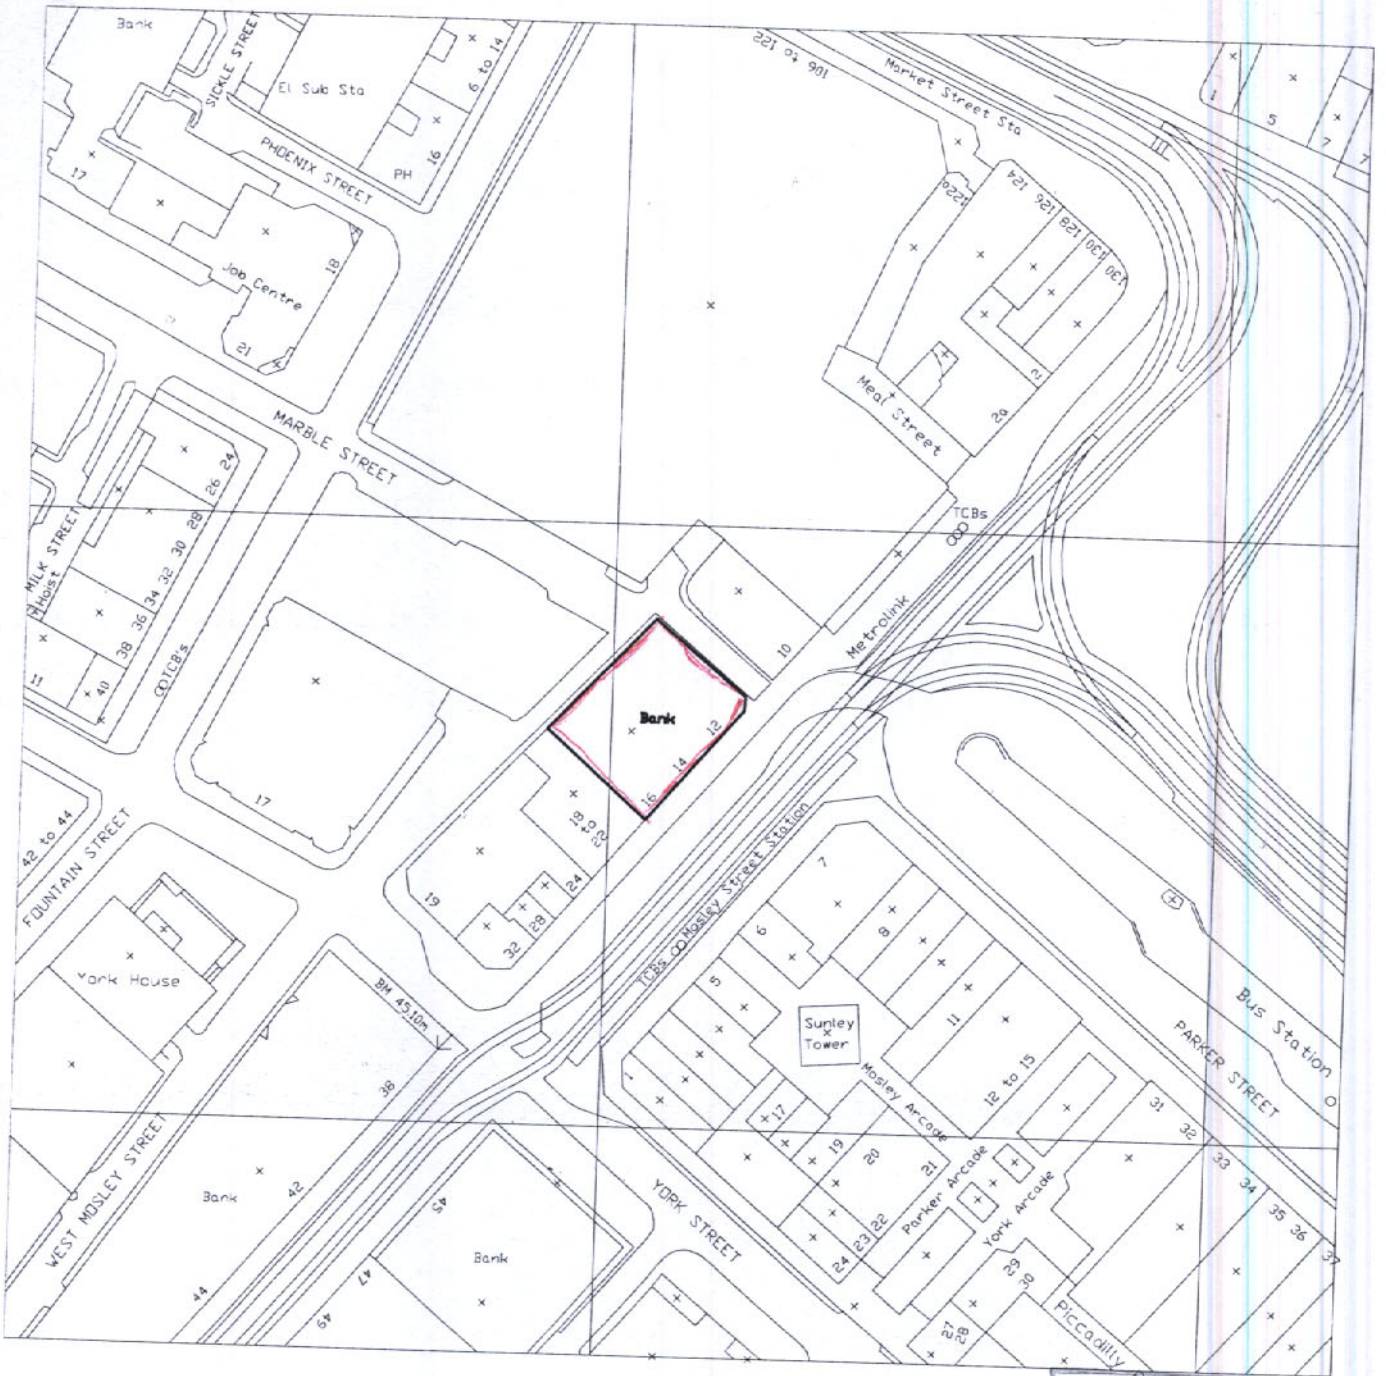

PLANNING
ACK'D
REPLIED
RECD 24 JAN 2008

REVISIONS	PREMISES NAME: MANCHESTER, 12 MOSLEY STREET		DESCRIPTION: LOCATION PLAN
	PREMISES CODE: 50-45-08-88		
	PROJECT No.: 771901	DRAWING No.: 02	REV:
	DATE: 23/01/03	SCALE: 1:1250	DRAWN: MAB

Network Property Management
Scotland & North
Alba House
7 Logie Mill
Beaverbank Business Park
Logie Green Road
Edinburgh EH7 4HG
Tel: 0131 225 4555 Fax: 0131 24

Lloyds TSB

Lloyds TSB Manchester
12 Mosley Street
Manchester
M2 3AU