05 Proposed Drawings

Design and drawings are the copyright of architecture:m.

Written permission must be sought before duplication

Any discrepancy found between information given on this drawing and that given elsewhere or recorded on site shall be notified immediately to the project architect in writing

Do not scale from this drawing or derive dimensions from digital media

All dimensions are to be checked prior to works commencing on site. Please note neighbouring homes have not been surveyed. Information is from Ordance Survey, and from mirroring the cleints property. Work on boundaries etc is subject to Party Wall Agreements etc

Status Key
S: Survey
F: Feasibility
P: Planning
D: Detailed Detail
T: Tender
C: Construction
B: As Built

Rev:	Date:	By:	Note:

architecture:m

RIBA


Chartered Practice
a: 1st floor,
12 tariff street,
manchester,
m1 2ff
t: +44 (0) 161 237 3324
f: +44 (0) 161 236 7448
e: mail@architecturem.co.uk

p: School Lane, Didsbury
d: Prop Ground Floor

d: 10.01.12
s: 1:100@a3
db: MA
n:

project: 202 • drawing: 200 • status: P • rev: -

1 Individual brushed stainless steel signage letters

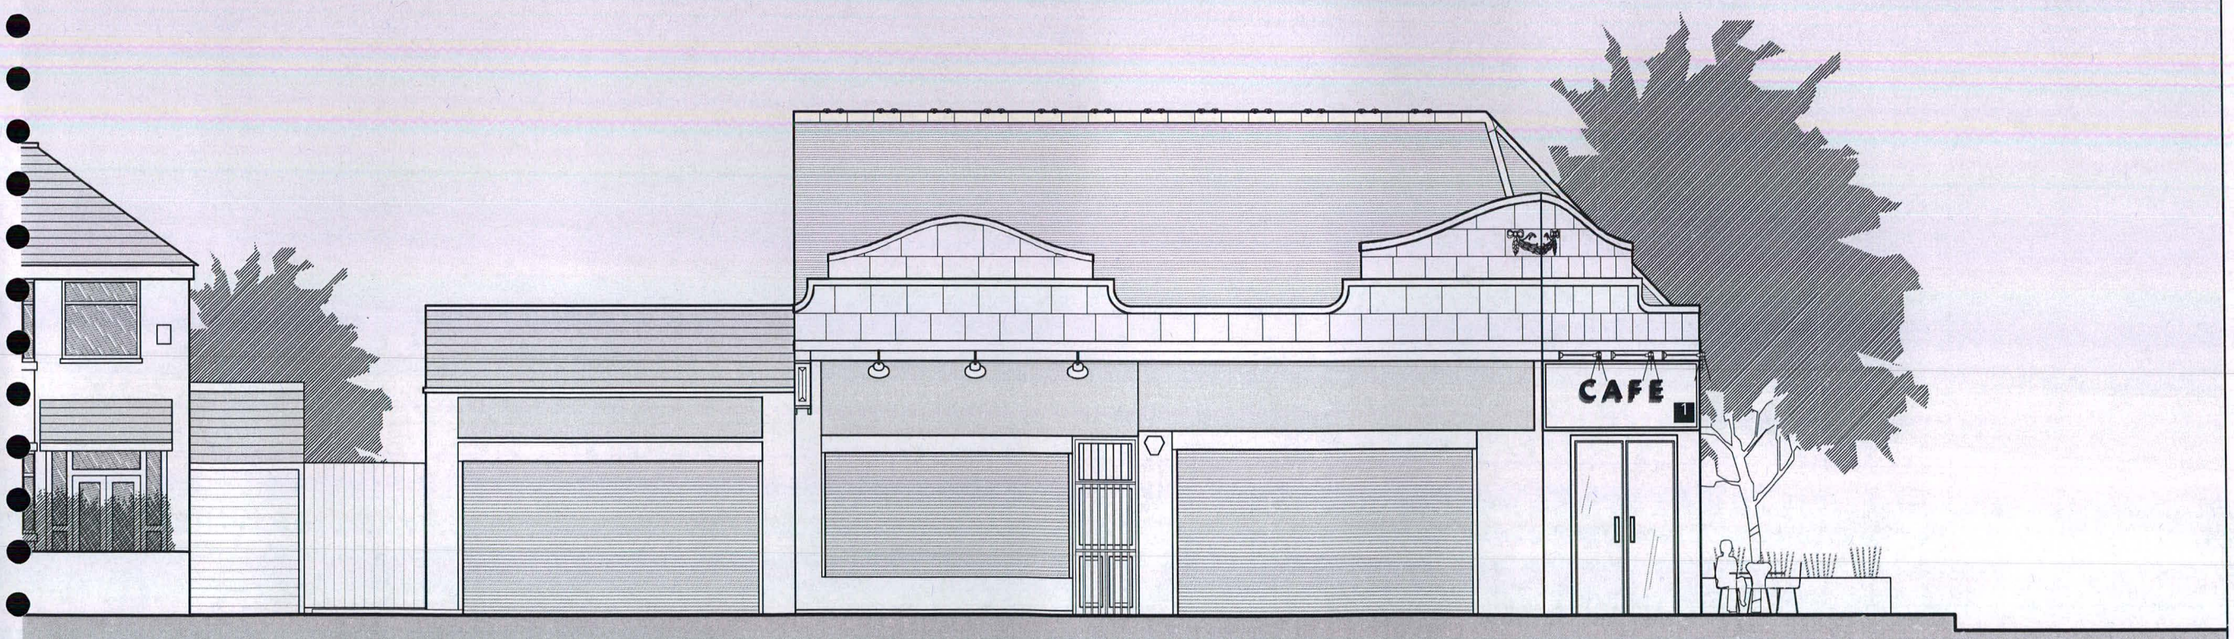

Design and drawings are the copyright of architecture:m.

Written permission must be sought before duplication

Any discrepancy found between information given on this drawing and that given elsewhere or recorded on site shall be notified immediately to the project architect in writing

Do not scale from this drawing or derive dimensions from digital media

All dimensions are to be checked prior to works commencing on site. Please note neighbouring homes have not been surveyed. Information is from Ordance Survey, and from mirroring the cleints property. Work on boundaries etc is subject to Party Wall Agreements etc

Status Key
S: Survey
F: Feasibility
P: Planning
D: Detailed Detail
T: Tender
C: Construction
B: As Built

Rev:	Date:	By:	Note:

architecture:m

RIBA

Chartered Practice
a: 1st floor,
12 tariff street,
manchester,
m1 2ff
t: +44 [0] 161 237 3324
f: +44 [0] 161 236 7448
e: mail@architecturem.co.uk

p: School Lane, Didsbury

d: Prop North Elev

d: 10.01.12

s: 1:100@a3

db: MA

n:

project: 202 • drawing: 210 • status: P • rev: -

1 Individual brushed stainless steel signage letters



Design and drawings are the copyright of architecture:m.

Written permission must be sought before duplication

Any discrepancy found between information given on this drawing and that given elsewhere or recorded on site shall be notified immediately to the project architect in writing

Do not scale from this drawing or derive dimensions from digital media

All dimensions are to be checked prior to works commencing on site. Please note neighbouring homes have not been surveyed. Information is from Ordance Survey, and from mirroring the cleints property. Work on boundaries etc is subject to Party Wall Agreements etc

Status Key
S: Survey
F: Feasibility
P: Planning
D: Detailed Detail
T: Tender
C: Construction
B: As Built

Rev:	Date:	By:	Note:

architecture:m
RIBA
Chartered Practice
a: 1st floor,
12 tariff street,
manchester,
m1 2ff
t: +44 [0] 161 237 3324
f: +44 [0] 161 236 7448
e: mail@architecturem.co.uk

p: School Lane, Didsbury
d: Prop West Elev


d: 10.01.12
s: 1:100@a3
db: MA
n:

project: 202 • drawing: 213 • status: P • rev: -


06 Advertising

The supporting planning document clearly indicates the the proposed location of the new advertising signage. The style of the font is still undetermined but will be a similar style to the image shown. The material of the letters shall be a brushed stainless steel which are individually attached to the signage board and would slighlty protrude from the board, as per the image.

The signage will be illuminated by individual downlighters such as those showing in the document.

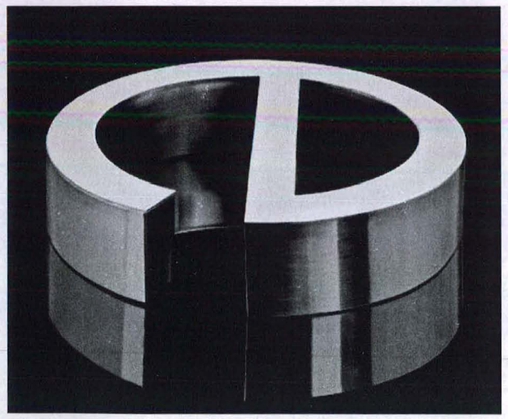

Brushed Stainless Steel Letters for Signage

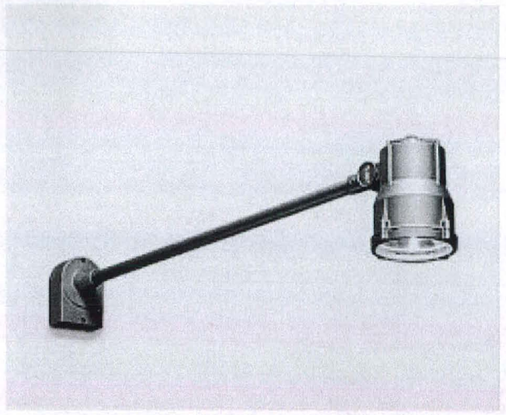

Individual Downlighters