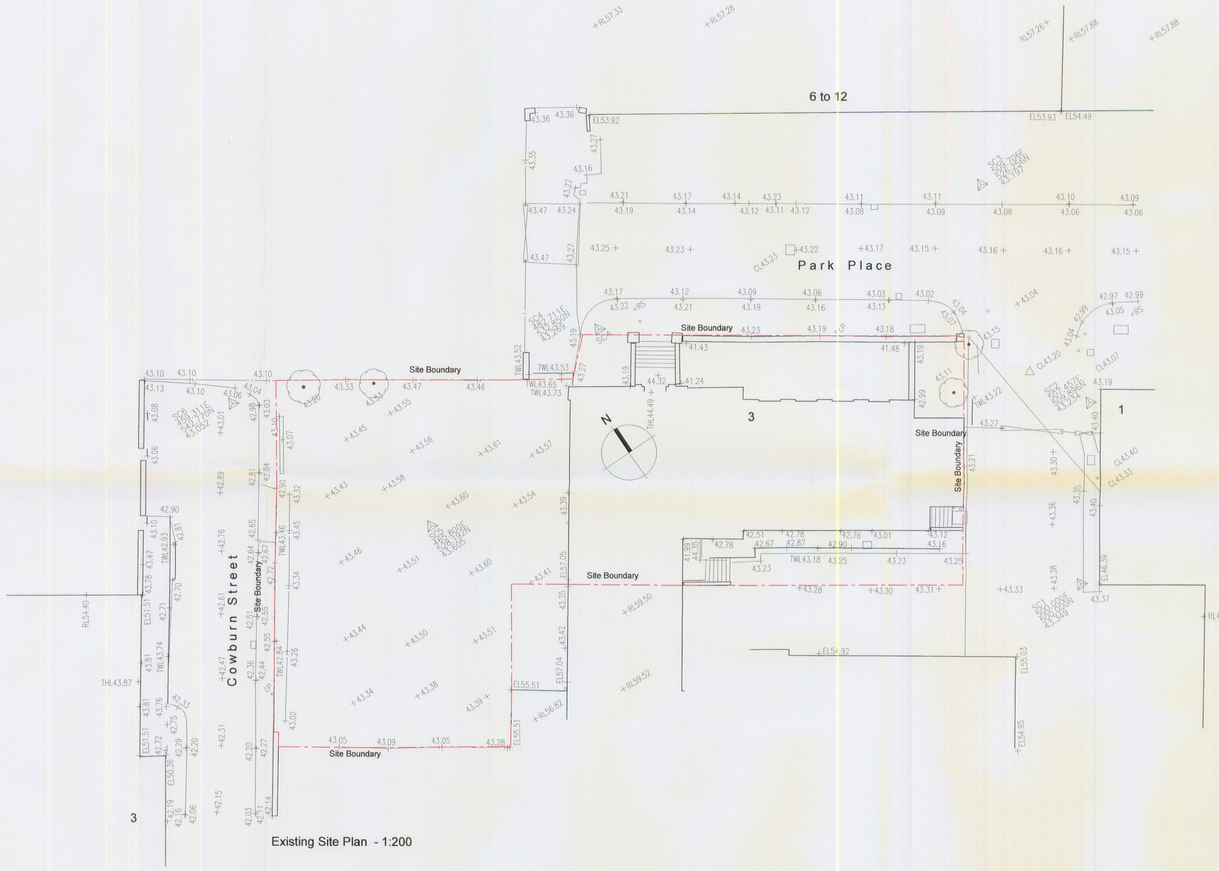

Existing Site Plan - 1:200

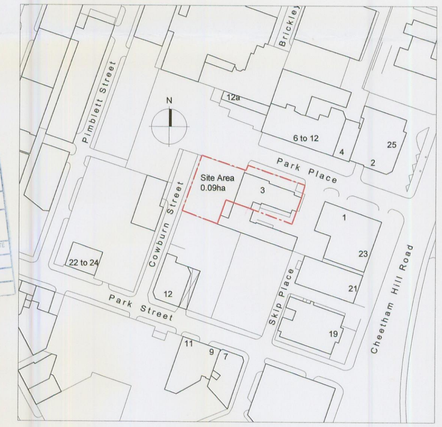

Location Plan - 1:1250

PLANNING
ACK'D
REPLIED
RECD 18 JUN 2009

All dimensions are to be checked on site, any discrepancies are to be reported to the Architect before work commences. Do not scale from this drawing.

This drawing is to be read in conjunction with all relevant consultants and specialists drawings / documents, any discrepancies are to be reported to the Architect before the affected work commences.

All structural components shown are indicative only. Details / calculations of structural members are to be provided by the Structural Engineer.

This drawing is copyright.

A	Submission of planning application	17/06/2009

T&G Associates Limited
Architects & Urban Designers

Tel : 0161 848 7263
Fax : 0161 877 9087
e-mail : mail@tandgassociates.co.uk

1st Floor, Westwood House
Greenwood Office Park,
Manchester, M5 4QH

Client:
Oriental Developments Ltd

Project:
3 Park Place, Manchester, M4 4EZ

Drawing Title:
Existing Site Plan / Location Plan

Scale: 1:200 / 1:1250 @ A1
Date: Feb 2009

Drawing No: 8163 / 001
Revision: A