

Copyright of this drawing is vested in the Architect and it must not be copied or reproduced without consent. Figured dimensions only are to be taken from this drawing. All contractors must visit the site and be responsible for taking and checking all dimensions relative to their work. Please advise of any variation between drawings and site conditions.
DO NOT SCALE OFF THIS DRAWING.....IF IN DOUBT ASK


Rev.	Drawn	Comments	Date

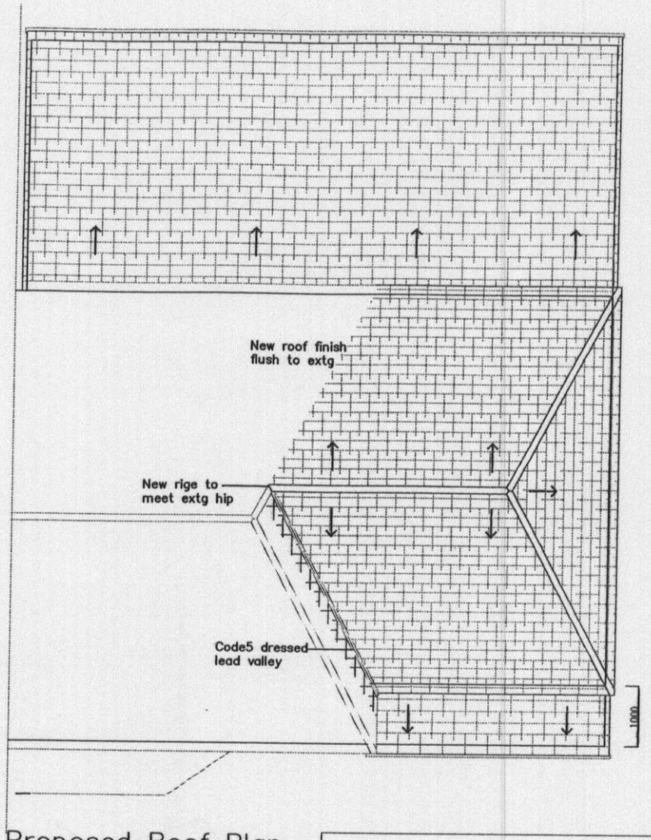


Proposed Roof Plan

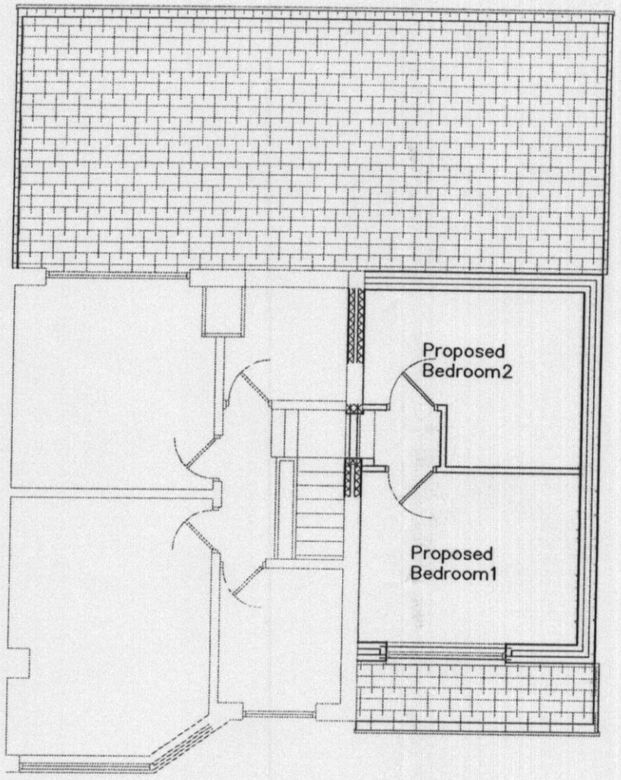


Proposed First Floor Plan

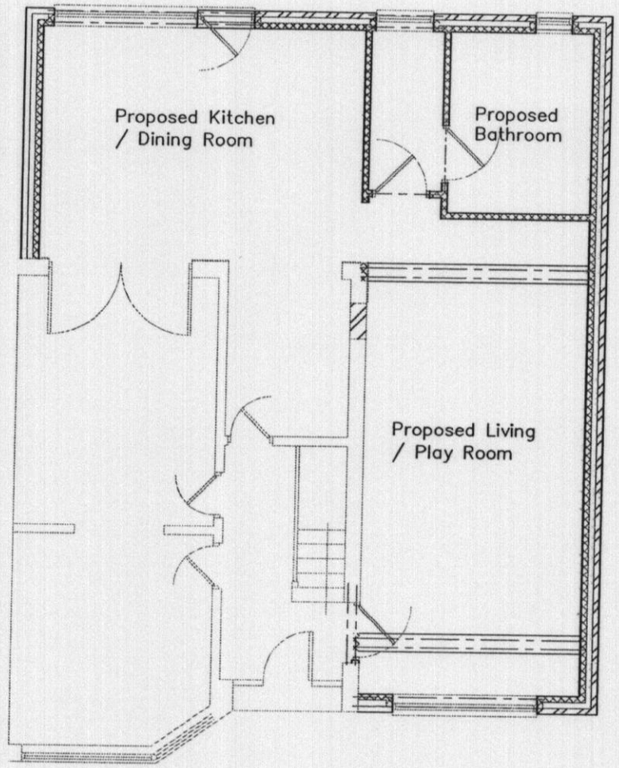

Proposed Ground Floor Plan

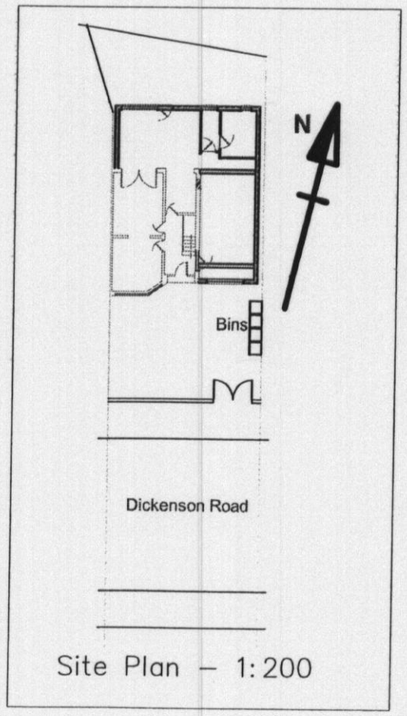

Site Plan – 1:200

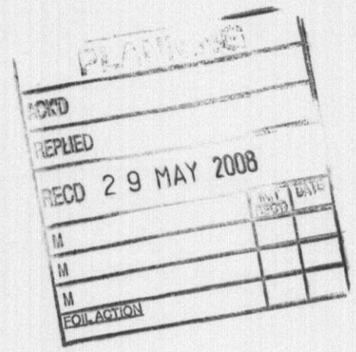

F.SUMMERFIELD BScTech(Hons), CEng, FICE, MIStructE Chartered Consulting, Civil, Structural & Municipal Engineer Planning Supervisor & Party Wall Surveyor [PART OF TOOLPLAN LTD] 216 Heaton Moor Rd, Stockport, SK4 4DU Tel: 0161-433 1881 Mobile: 07802-296827 Fax: 0161-431 8786 Website: http://www.toolplan.co.uk/engineer E-mail: fs@toolplan.co.uk	Client x 105 Dickensen Rd, Longsight' Manchester	Project Extensions & Associated Internal Alterations
	Title Proposed Plans Including Roof.	
	Drawn R.McArdle	Scale 1:100 @ A3 1:50 @ A1
		Date May 2008
[PART OF TOOLPLAN LTD] CADsolutions construction alteration development	Job Ref. FS_08DR-a37	Drawing No. [a3] Revision

COMP_FILE_REF: