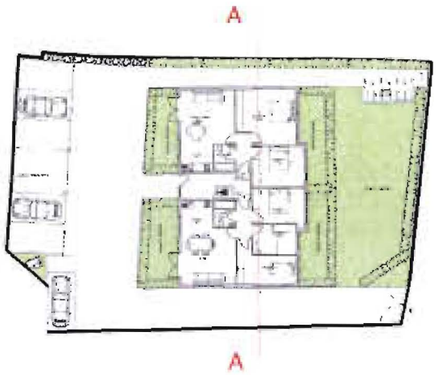

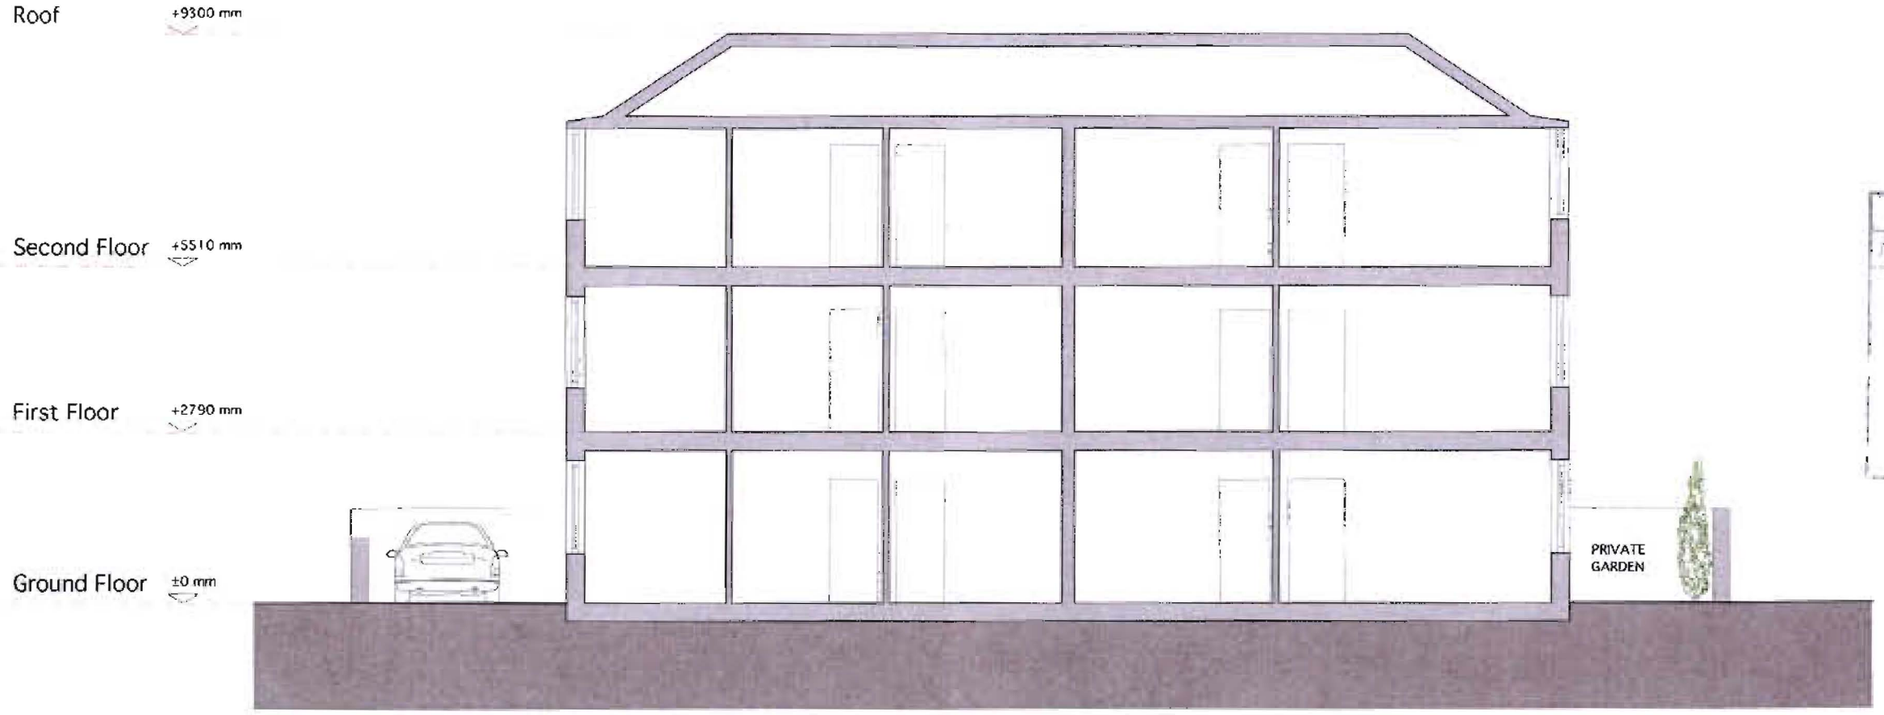

PLANNING
28 MAY 2008

PROPOSED SECTION AA

This drawing is the property of Claridge Architects Ltd. Copyright is reserved & this drawing is issued on the condition that it is not copied, reproduced, retained or disclosed to any unauthorised person, either wholly or in part, without our consent. Do not scale from this drawing, check all dimensions on site.

REVISION	DATE	NOTES
-	-	-
-	-	-
-	-	-
-	-	-

CLARIDGE ARCHITECTS, UNIT 11 THE TAY BUILDING 2A WRENTHAM AVE, LONDON, NW10 3HA
T +44 (0)20 8969 9223 F +44 (0)20 8969 9224

FOR Crossier Properties Ltd.

CLARIDGE ARCHITECTS

PROJECT	Burnage Court
TITLE	PRoposed Section AA
STATUS	Information

DATE	SCALE	DRAWING NO.	DRAWING NO.	REVISION
05.03.08	1:100 kl A3	08030	GS.02	-

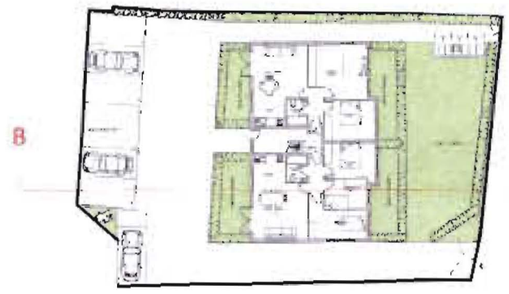

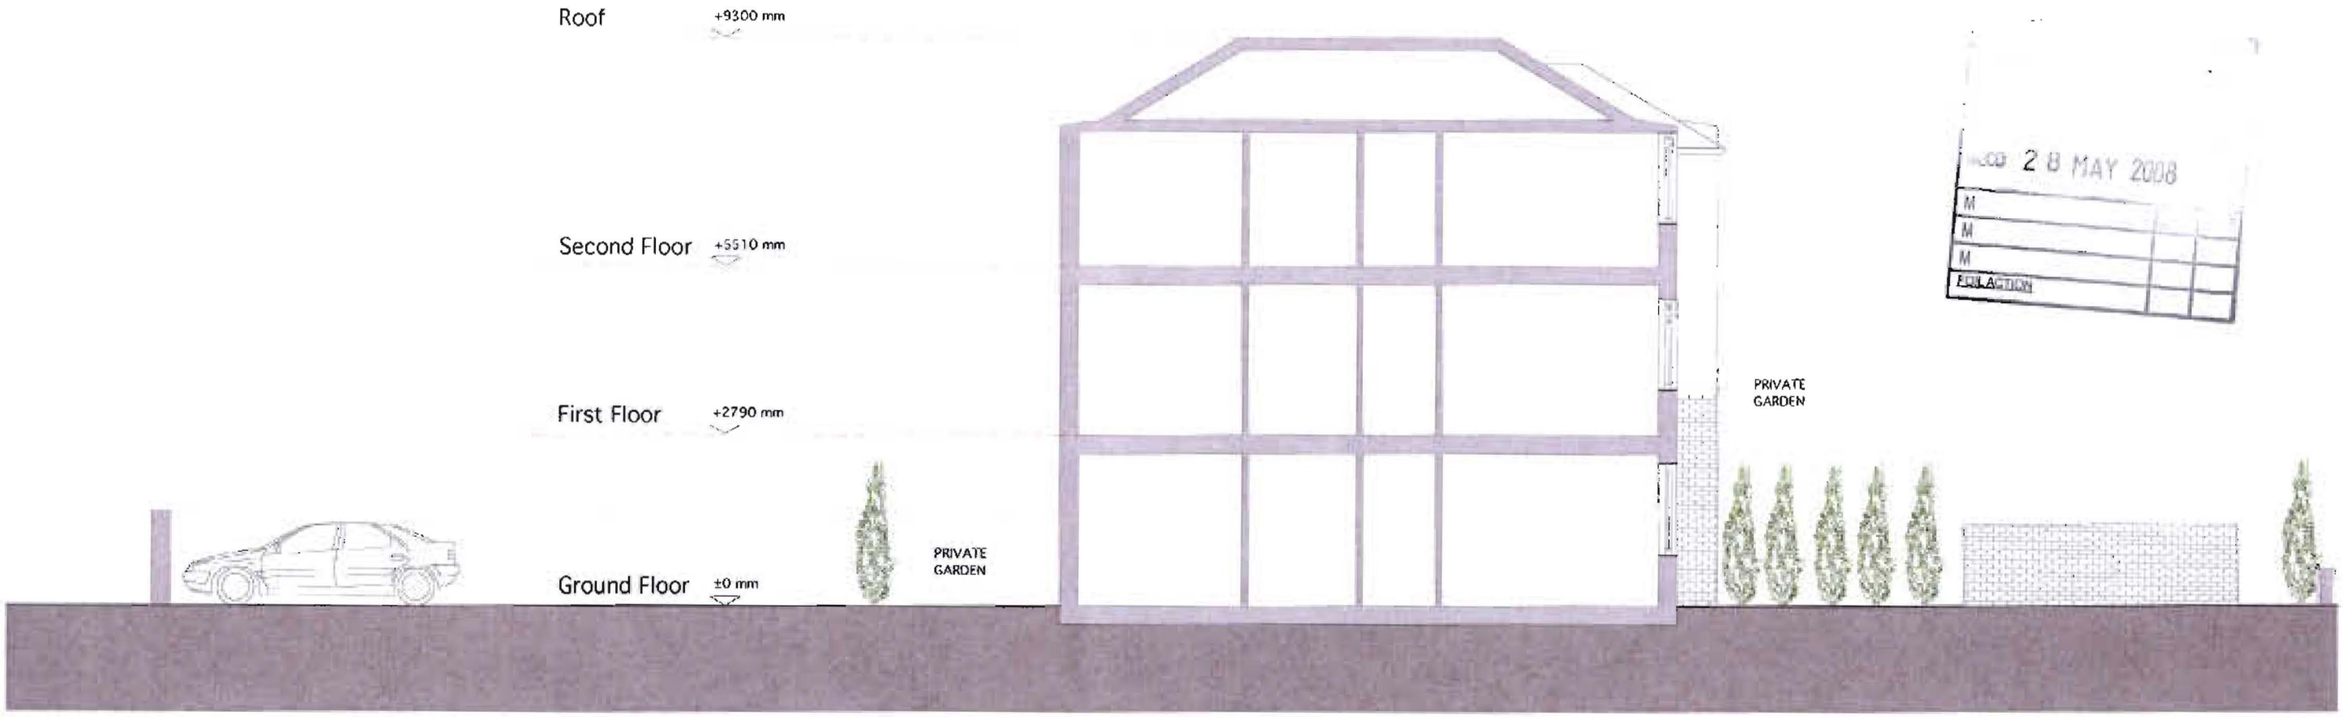

2 8 MAY 2008
M
M
M
FOR ACTION

PROPOSED SECTION BB

This drawing is the property of Claridge Architects Ltd. Copyright is reserved & this drawing is issued on the condition that it is not copied, reproduced, retained or disclosed to any unauthorised person, either wholly or in part, without our consent. Do not scale from this drawing, check all dimensions on site.

REVISION	DATE	NOTES
-	-	-
	-	-
	-	-

CLARIDGE ARCHITECTS, UNIT 11, THE TAXBUILDING, 2A WRIGHTHAM AVE, LONDON, NW10 3HA
T +44 (0)20 8969 9223 F +44 (0)20 8969 9224

FOR Crossier Properties Ltd.

CLARIDGE ARCHITECTS

PROJECT	Burnage Court
TITLE	Proposed Section BB
STATUS	Information

DATE	SCALE			
05.03.08	1:100 @ A3	08030	G5.03	-

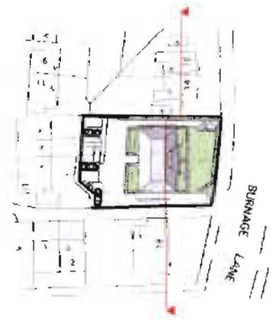

PLANNING
ACTION
28 MAY 2008
M
M
FOIL ACTION

1 - 4 Burnage Court

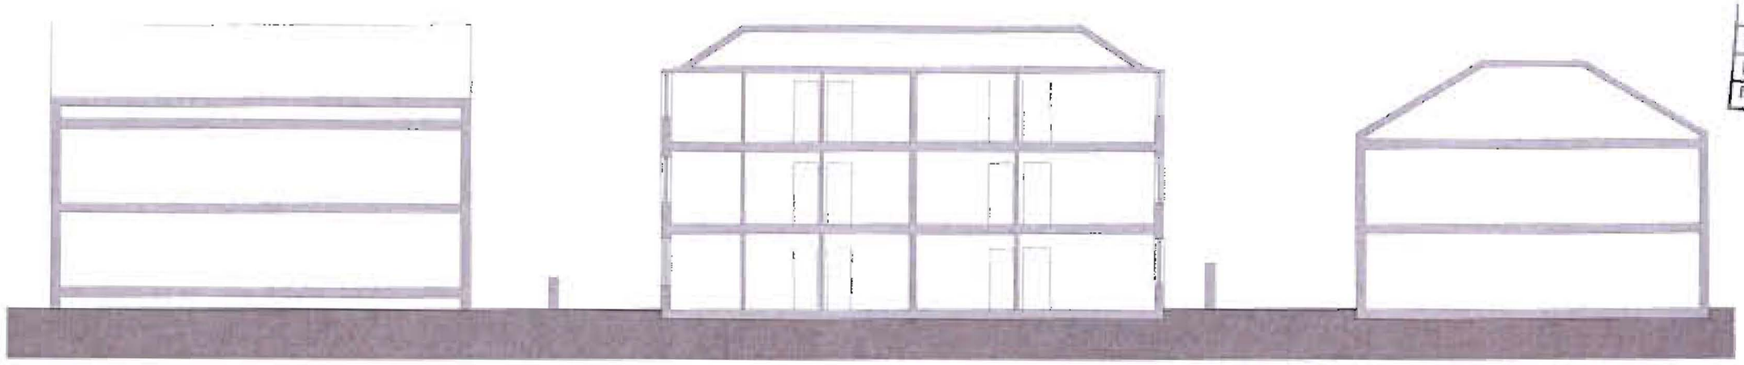

SECTION CC

This drawing is the property of Claridge Architects Ltd. Copyright is reserved & this drawing is issued on the condition that it is not copied, reproduced, retained or disclosed to any unauthorised person, either wholly or in part, without our consent. Do not scale from this drawing, check all dimensions on site.

REVISION	DATE	NOTE

CLARIDGE ARCHITECTS, UNIT 11, THE TAY BUILDING, 2A WRENTHAM AVE
LONDON, NW10 3HA
T +44 (0)20 8969 9921 F +44 (0)20 8969 9924

FOR Crossier Properties Ltd

CLARIDGE ARCHITECTS

PROJECT	1 - 4 Burnage Court
TITLE	Section CC
STATUS	Information

DATE	SCALE	PROJECT NO	DRAWING NO	REVISION
04.03.08	1:200 @ A3	08030	GS.04	-

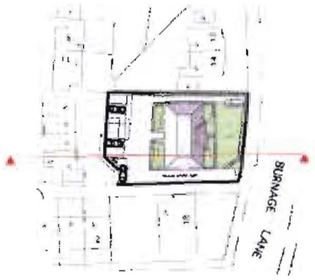

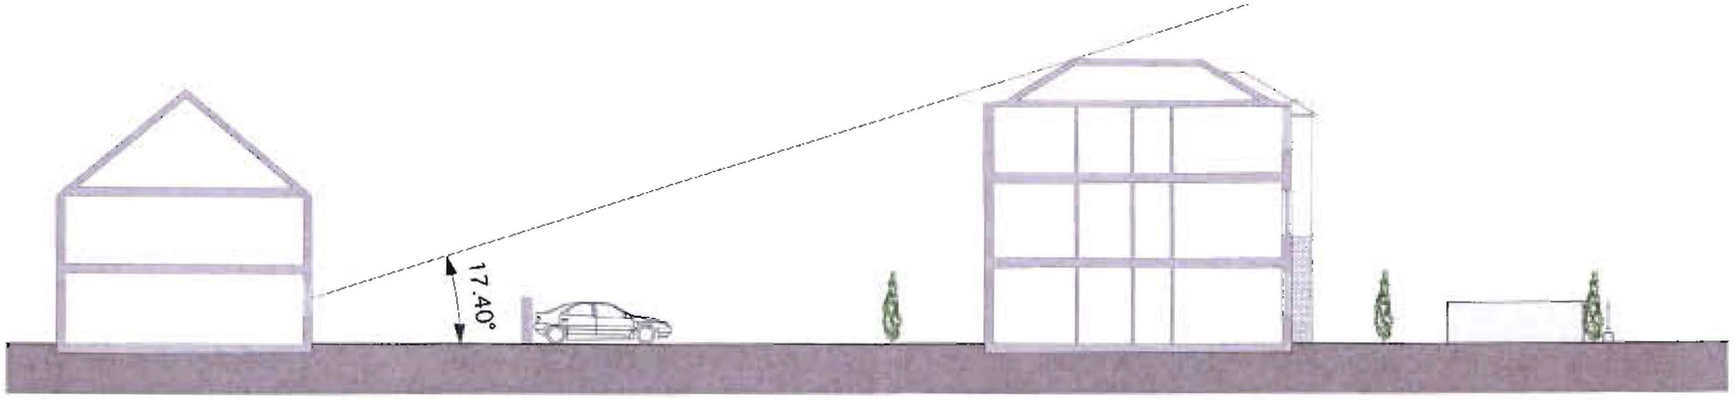

PLANNING
ACK'D
REPLIED
RECD 28 MAY 2008

	INIT. RECD	DATE
M		
M		
M		
FOIL ACTION		

Section DD

This drawing is the property of Claridge Architects Ltd. Copyright is reserved & this drawing is issued on the condition that it is not copied, reproduced, retained or disclosed to any unauthorised person, either wholly or in part, without our consent. Do not scale from this drawing, check all dimensions on site

REVISION	DATE	NOTES
-	-	-
-		
-		
-		-
-	-	-
-		-

CLARIDGE ARCHITECTS, UNIT 11, THE TAY BUILDING, 2A WYNDHAM MEWS, LONDON, NW1 3HA
T +44 (0)20 8969 9223 F +44 (0)20 8969 9226

FOR Crossier Properties Ltd

CLARIDGE ARCHITECTS

PROJECT	1 - 4 Burnage Court
TITLE	Section DD
STATUS	Information

DATE	SCALE	PROJECT NO.	DRAWING NO.	REVISION
04.03.08	1:200 @ A3	08030	GS.05	-