



Proposed Side Elevation

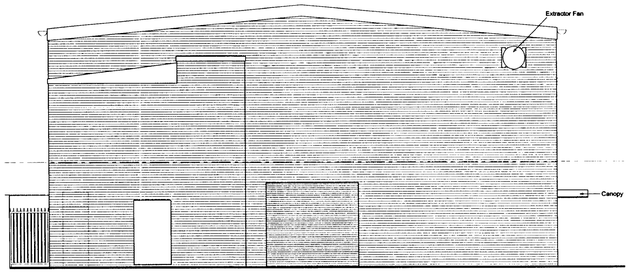

Proposed Rear Elevation

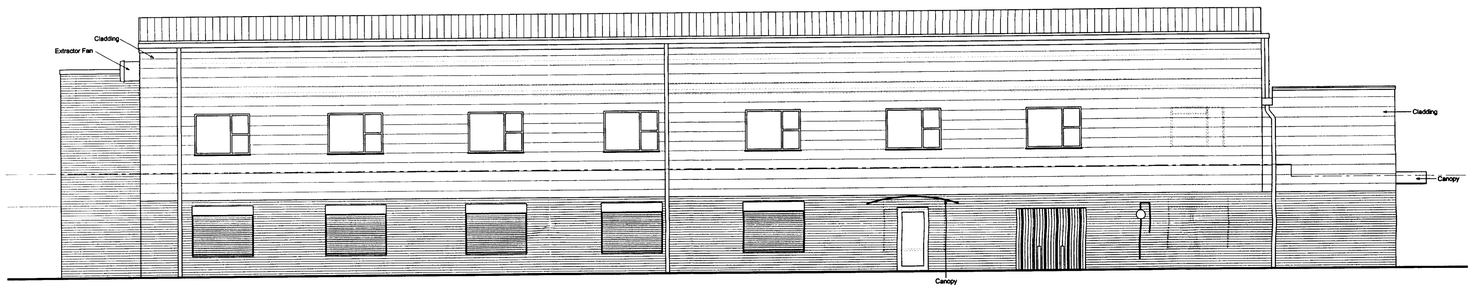

Proposed Side Elevation



Proposed Front Elevation

B	Extractor Fan Added	RB	28.05.08
A	Elevations revised	RB	27.03.08
AMENDMENTS		I	DATE

JOB

PROPOSED BANQUET HALL
AT A & A FASHIONS LIMITED
2 SAGAR STREET
OFF BURY NEW ROAD
MANCHESTER
M8 8EU

CLIENT

MR HASSAN CHOUDHURY

SUBJECT

PROPOSED ELEVATIONS

DRAWN R. Blake	DATE 29/02/08
CHECKED	SCALE 1:100
APPROVED	

HOWARD & SEDDON A.R.I.B.A.
CHARTERED ARCHITECTS
64 WASHWAY ROAD.
SALE. CHESHIRE M33 7RE.
TEL No. 0161 - 973 8296
FAX No. 0161 - 962 3485
e-mail : hsriba@netcomuk.co.uk

JOB No.	DRG No.	AMENDMENT
9051	05	B