

SALES CABIN



BOARD 1

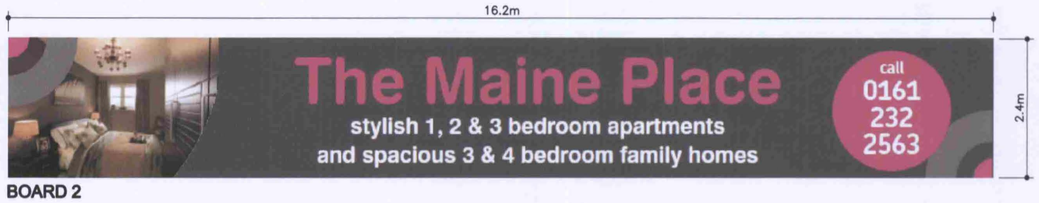

BOARD 2



BOARD 3+4

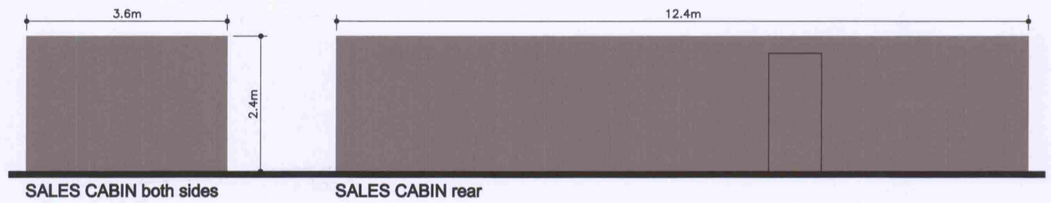

SALES CABIN both sides

SALES CABIN rear

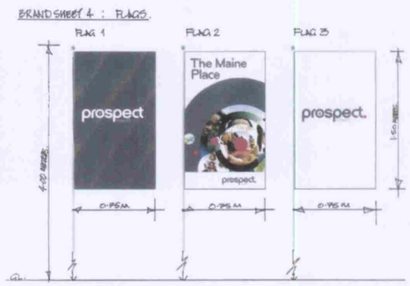

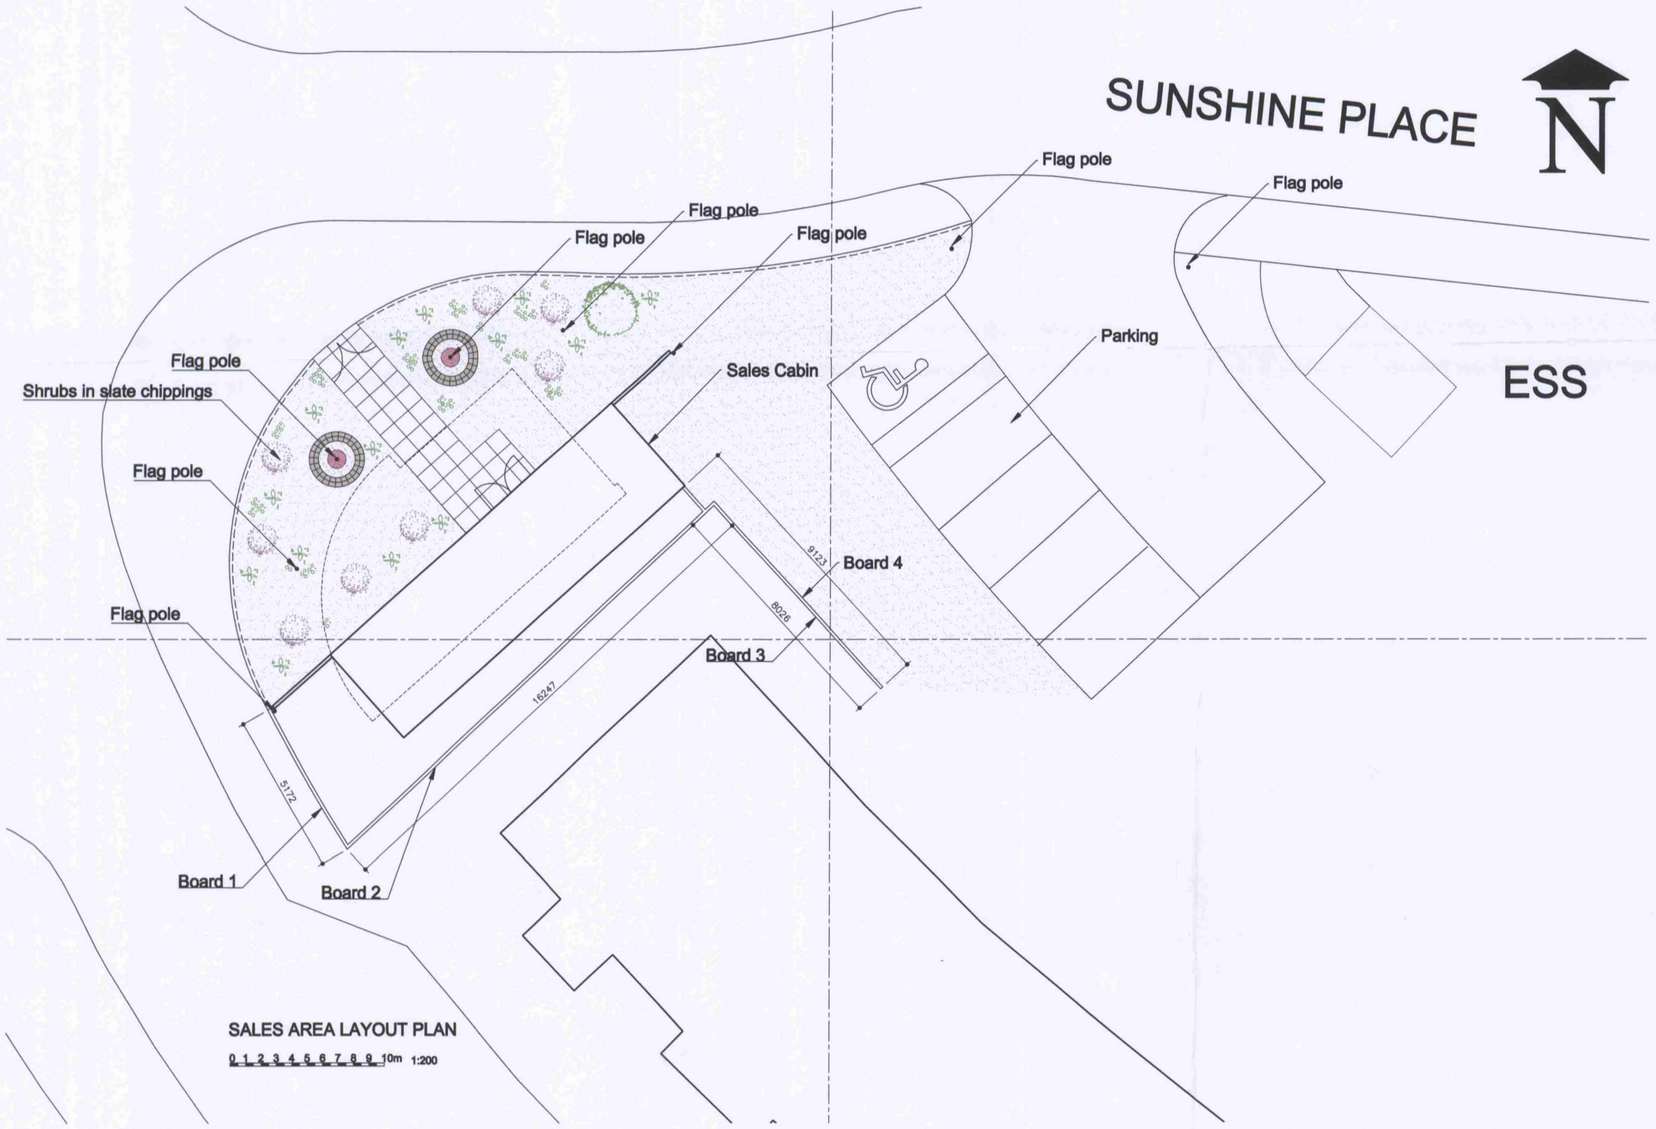

SALES AREA LAYOUT PLAN

0 1 2 3 4 5 6 7 8 9 10m 1:200

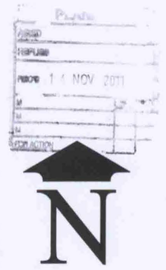



LOCATION PLAN

0 10 20 30 40 50 60m 1:1250

C 14/11/11 flags and additional elevations added
B 03/11/11 additional parking space
A 03/11/11 drawing updated incl. graphics

prospect. HOMES

Project
The Maine Place Development
Prospect Homes

PWL ARCHITECTS

Title
SALES AREA LAYOUT PLAN

The First Floor 32 Market Street Altrincham Cheshire WA14 1PF
Tel 0161 941 4009 Fax 0161 926 9257 E Mail info@pwlarchitects.com

Scale	Date
1:100 & NTS	10/2011
Drawn	Drwg No
CJW	1108/SD/01/C