

New light ivory (RAL 1015) fascia sign installed. Lettering to be raised polished stainless steel characters with LED backlighting.

New hardwood framed entrance doors installed with glazed panels above. Fanlights to be installed as indicated with stained glass design.

Existing shopfront removed and replaced with hardwood framed folding/sliding windows with slate stall riser to front elevation. All hardwood doors/windows to have darkpaint finish.

Proposed East Elevation

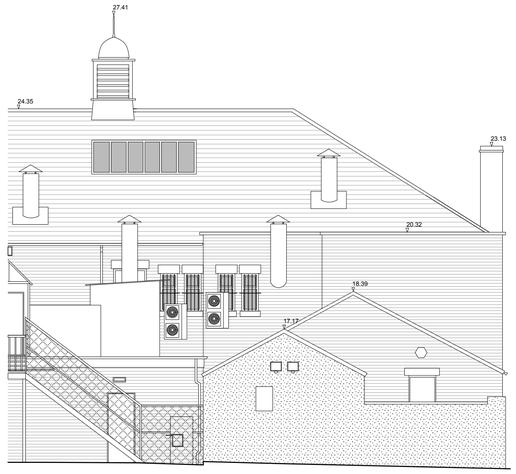

Proposed West Elevation



Proposed South Elevation

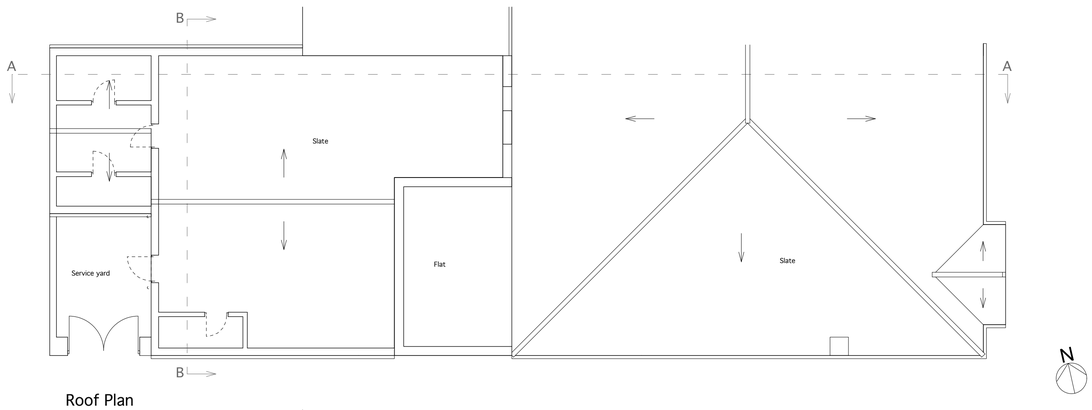

Roof Plan

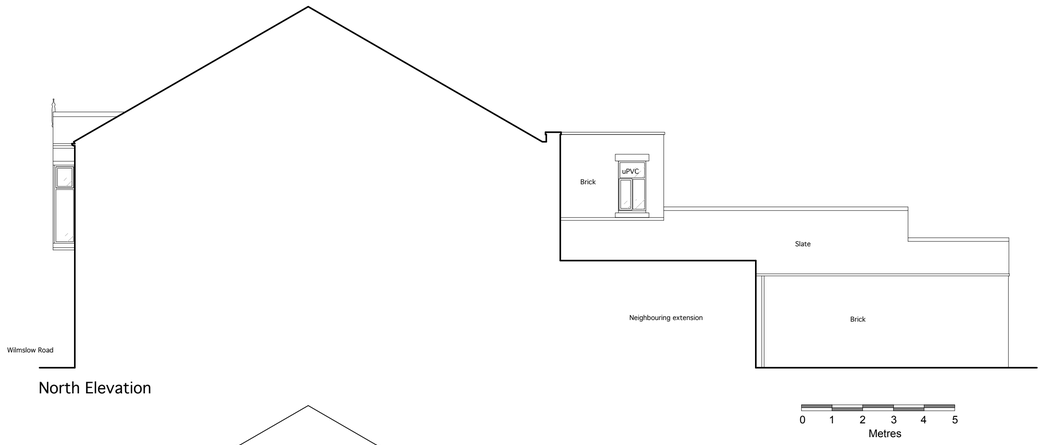

North Elevation

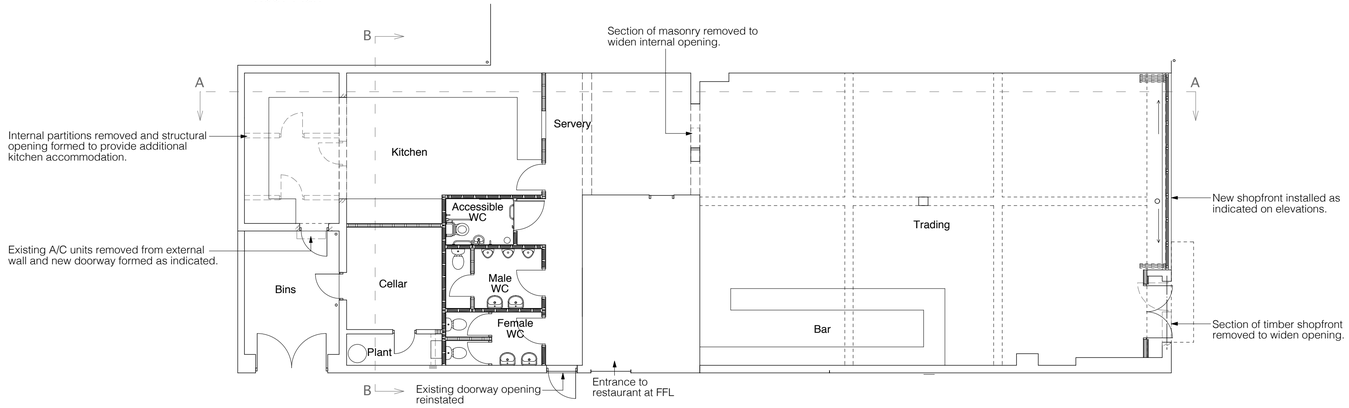

Ground Floor Plan

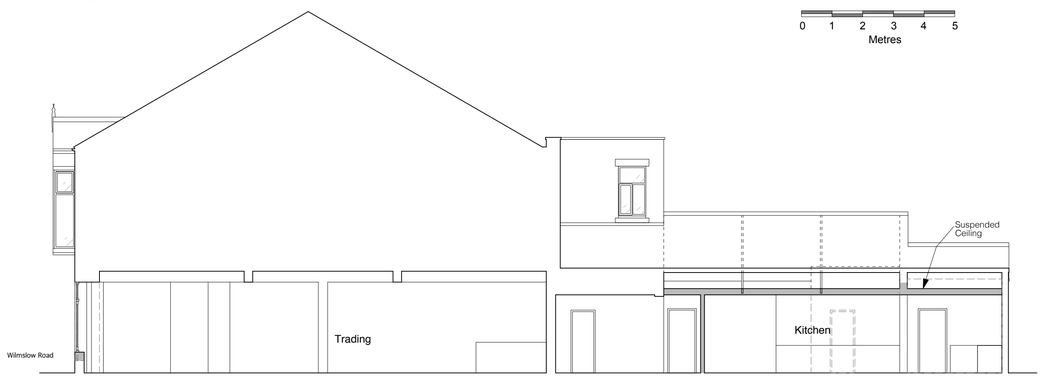

Section A-A

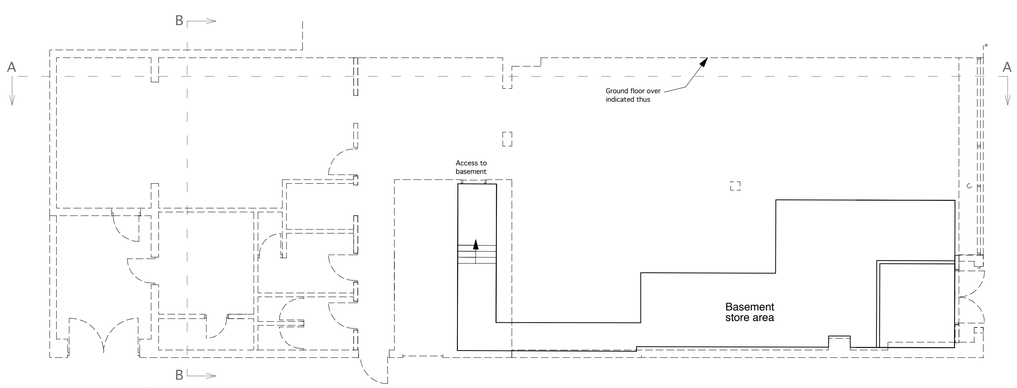

Basement Plan

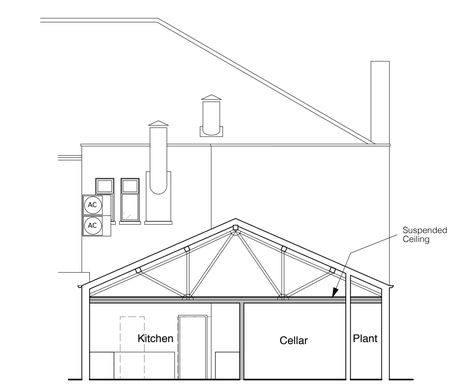

Section B-B

Revision	Date	Initials	Details
A	01 03 13	AA	Bar re-located

Purpose of Issue: PLANNING

RICHARD PEDLAR ARCHITECTS
ARCHITECTURE • CONSERVATION • URBAN DESIGN

4 Grove Road, Redland, Bristol, BS6 6UJ
Tel: 0117 9742612 Fax: 0117 9737349
Web: www.rpca.co.uk info@rpca.co.uk

Project: Proposed Lounge Bar, 766 Wilmslow Road, Didsbury, Manchester

Client: Loungers Ltd

Title: Plans, Sections & Elevations as Proposed

Drawing No. LNG2786.02A

Scale 1:100 @ A1 Date Dec 2012

Responsibility is not accepted for errors made by others in scaling from this drawing. All construction information to be taken from figured dimensions only.