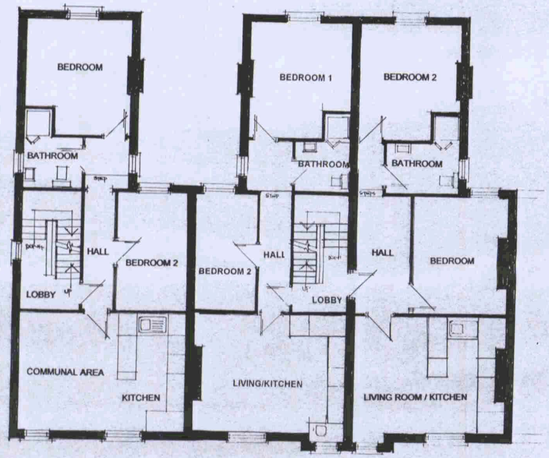

AS EXISTING

FIRST FLOOR PLAN

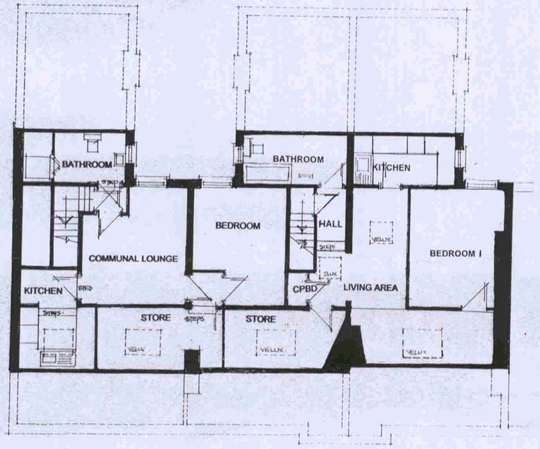

AS EXISTING

SECOND FLOOR (ATTIC) PLAN

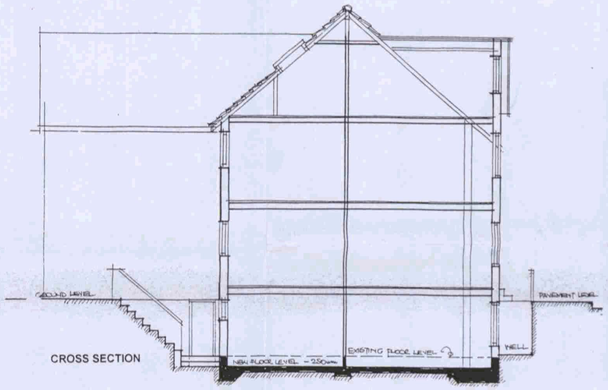

CROSS SECTION

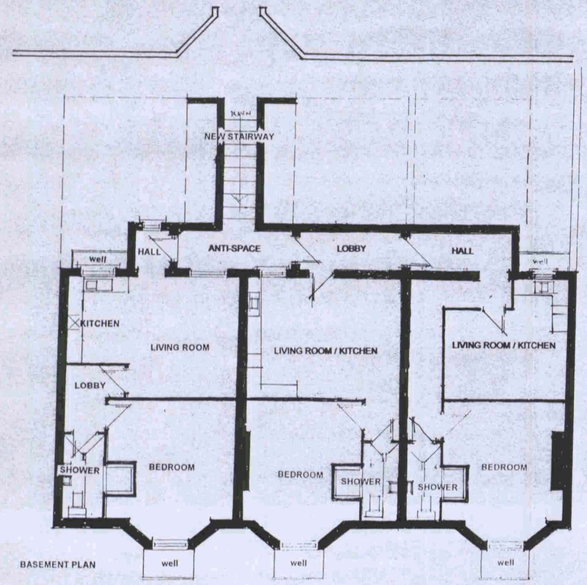

BASEMENT PLAN

BASEMENT PLAN

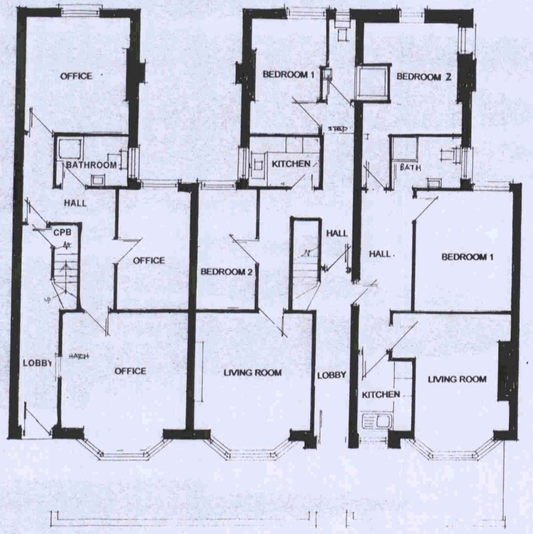

GROUND FLOOR PLAN

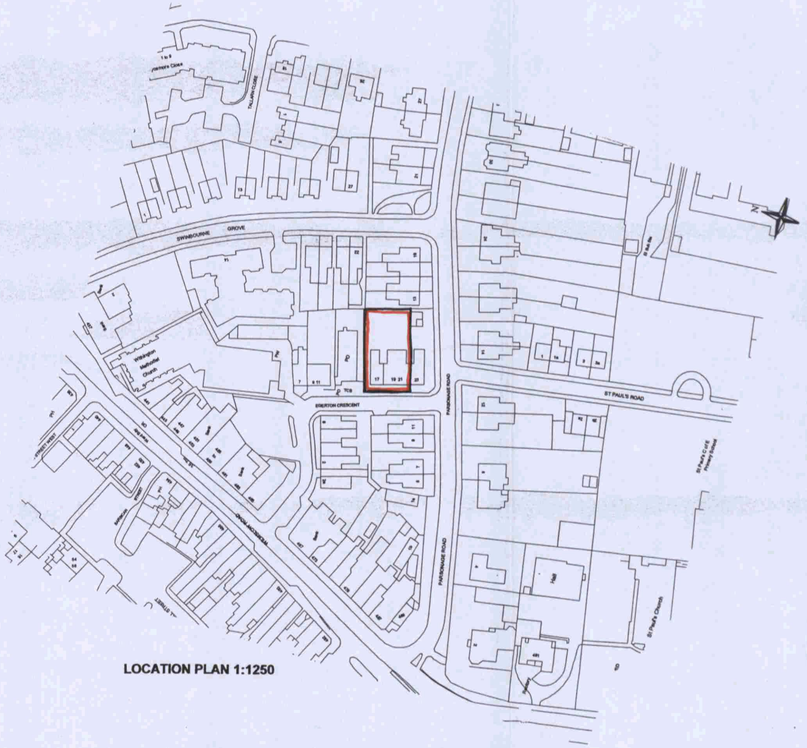

LOCATION PLAN 1:1250

PLANNING AND BUILDING CONTROL
01 DEC 2011

Job PROPOSED CONVERSION OF BASEMENT TO FORM 3 NO APARTMENTS AT 17 – 21 EGERTON CRESCENT, WITHINGTON, MANCHESTER

Client INTACT PROJECTS LTD
17 – 21 EGERTON CRESCENT, WITHINGTON
MANCHESTER M20 4PN

Subject FLOOR PLANS
SECTION / LOCATION PLAN

MAJOR Design Partnership
'Charter House', 63 Main Street, Frodsham, Cheshire WA6 7DF
tel/fax: 01928 736 626 mobile: 07721 508584
e-mail:major.design@live.co.uk

Chartered Architect | Project Managers | Planning Supervisor
Planning Consultant | Design Consultant | Product Designers

Scale 1:100	Date July 2011	Drawn
Drawing No. 5057/1		Amendment

This drawing and the copyrights therein are the property of Major Design Partnership and may only be reproduced or communicated to third parties under contract