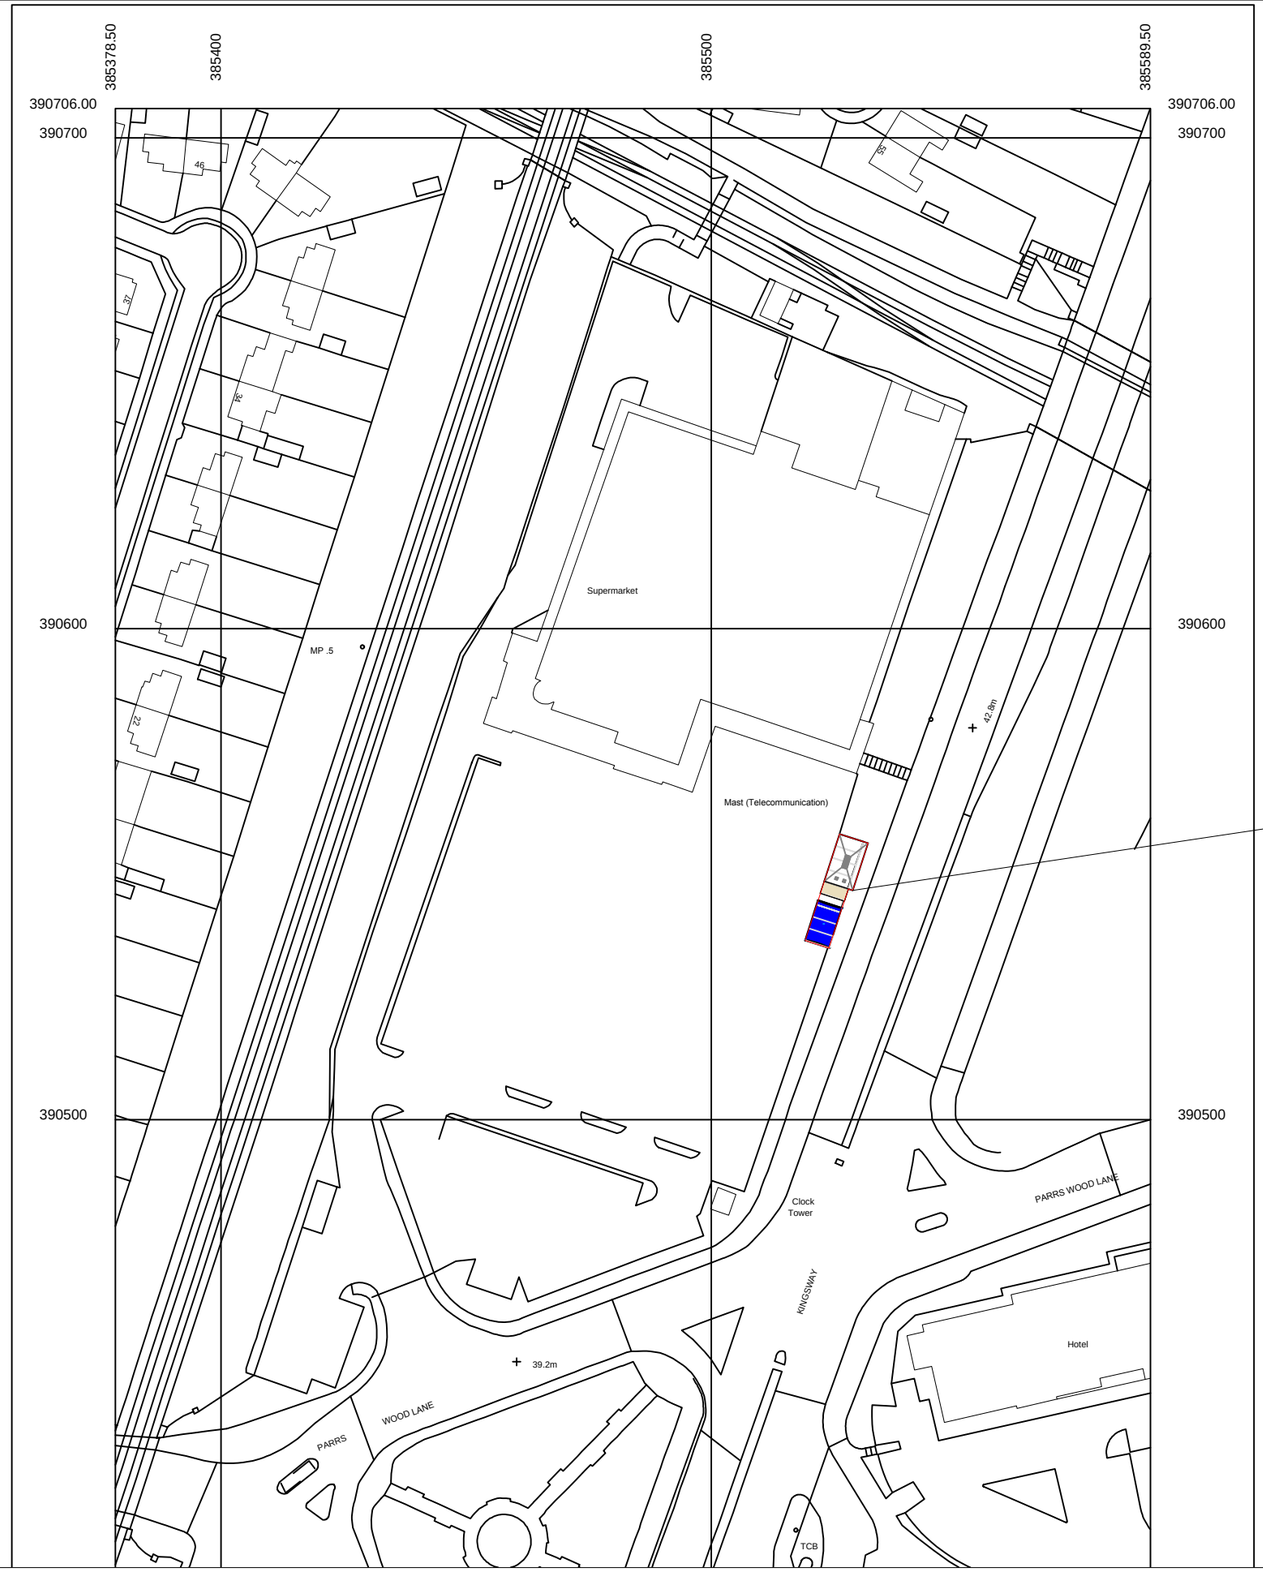

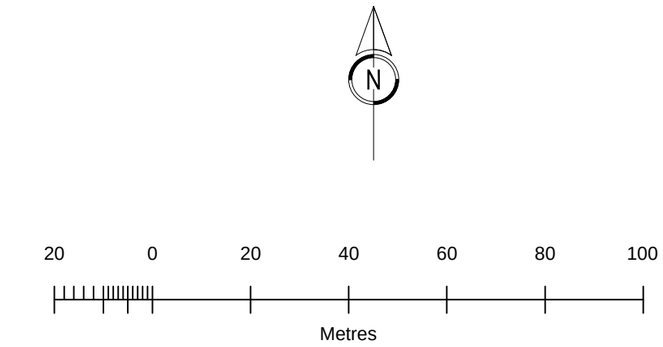

CAR WASH LAYOUT

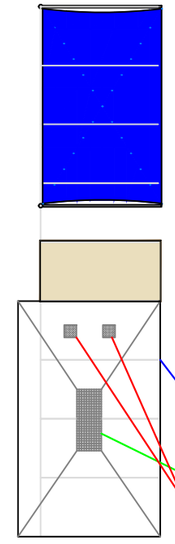

CANOPY LOCATION - 3 1/2 CAR PARK SPACES ARE COVERED BY A CANTILEVERED CANOPY WITH A BLUE PVC SKIN

CABIN LOCATION

WET WASH AREA - WE INSTALL A CONCRETE WASH PAD ACROSS FOUR CAR PARK SPACES - IT IS BUILT IN FOUR SECTIONS WITH A LARGE CENTRALISED DRAIN AND A TWO STAGE INTERCEPTOR SYSTEM

Drawing ref:
02805480 - Waves hand car wash location and layout - 1:1250

Scale: 1:1250

Paper size: A3