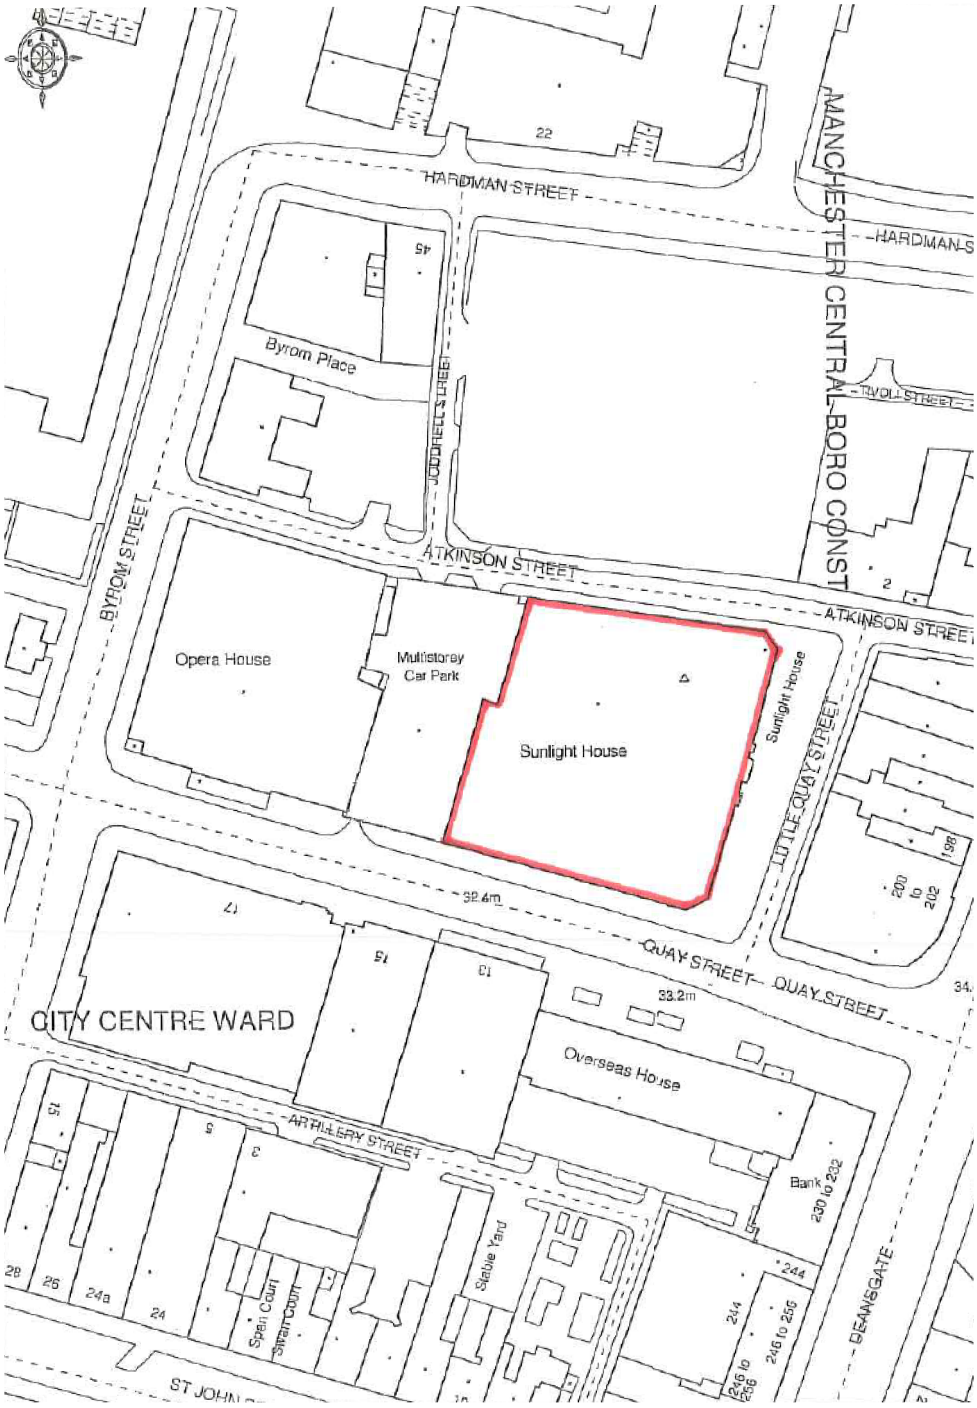


NB: SEE DWG No 3735 PL 600 FOR LOCATION OF SUITE 601 WITHIN THE BUILDING

REV	DESCRIPTION	INITIALS/DATE
---	---	--/--/07 ---

JOB NAME
WARNER EST
SUNLIGHT HOUSE
QUAY STREET
MANCHESTER

STATUS
LISTED BUILDING CONSENT

DRAWING TITLE
LOCATION PLAN

DATE	SHEET BY	SCALE
OCT 12	als	1:1250@A4

JOB NO.		DRAWING NUMBER	REV
3838	PL	100	-

dlg architects
dlgarchitects.com

©This drawing is protected by copyright and must not be copied or reprcduced without the written consent of DLG Architects LLP