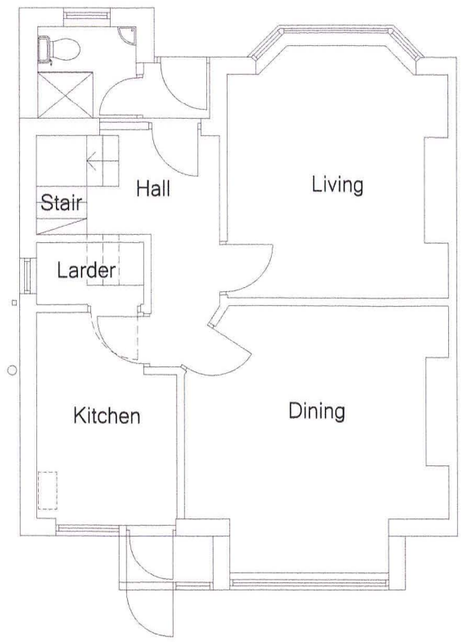

Existing Ground Floor Plan

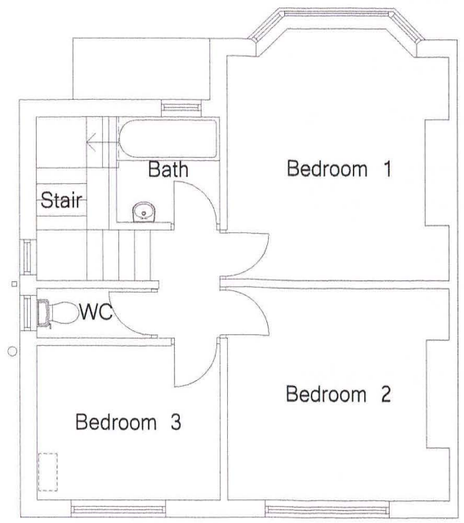

Existing First Floor Plan



OS Map 1:1250

PLANNING AND BUILDING CONTROL
19 JUN 2012

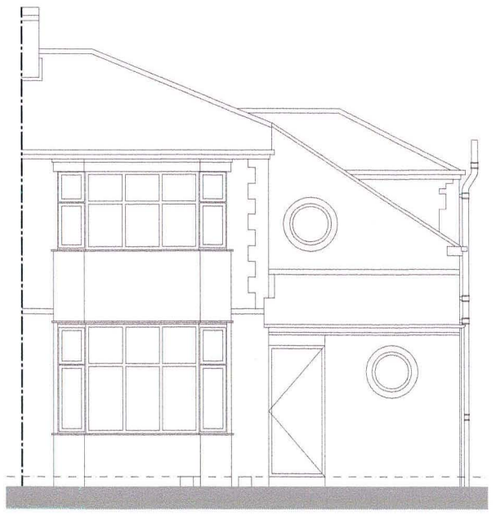

Existing Front Elevation



Existing Side Elevation



Existing Rear Elevation

Project: Rose Residence

54 Kingsfield Drive
Didsbury, Manchester
M20 6HX

Do not scale drawings.

1m 2m 3m 4m 5m 10m

Obray architecture
Obray Architecture
1 Weston Avenue
Didsbury
Manchester
M20 5LA
T: 0161 446 2596
toddg@obrayarchitecture.co.uk
www.obrayarchitecture.co.uk

Rev. - 15/06/12 First Issue, submitted for planning.

Project No. P2012-202 Drawing No. PD01	Drawn: T.O. / May. 2012	Scale: 1:100 @ A3