
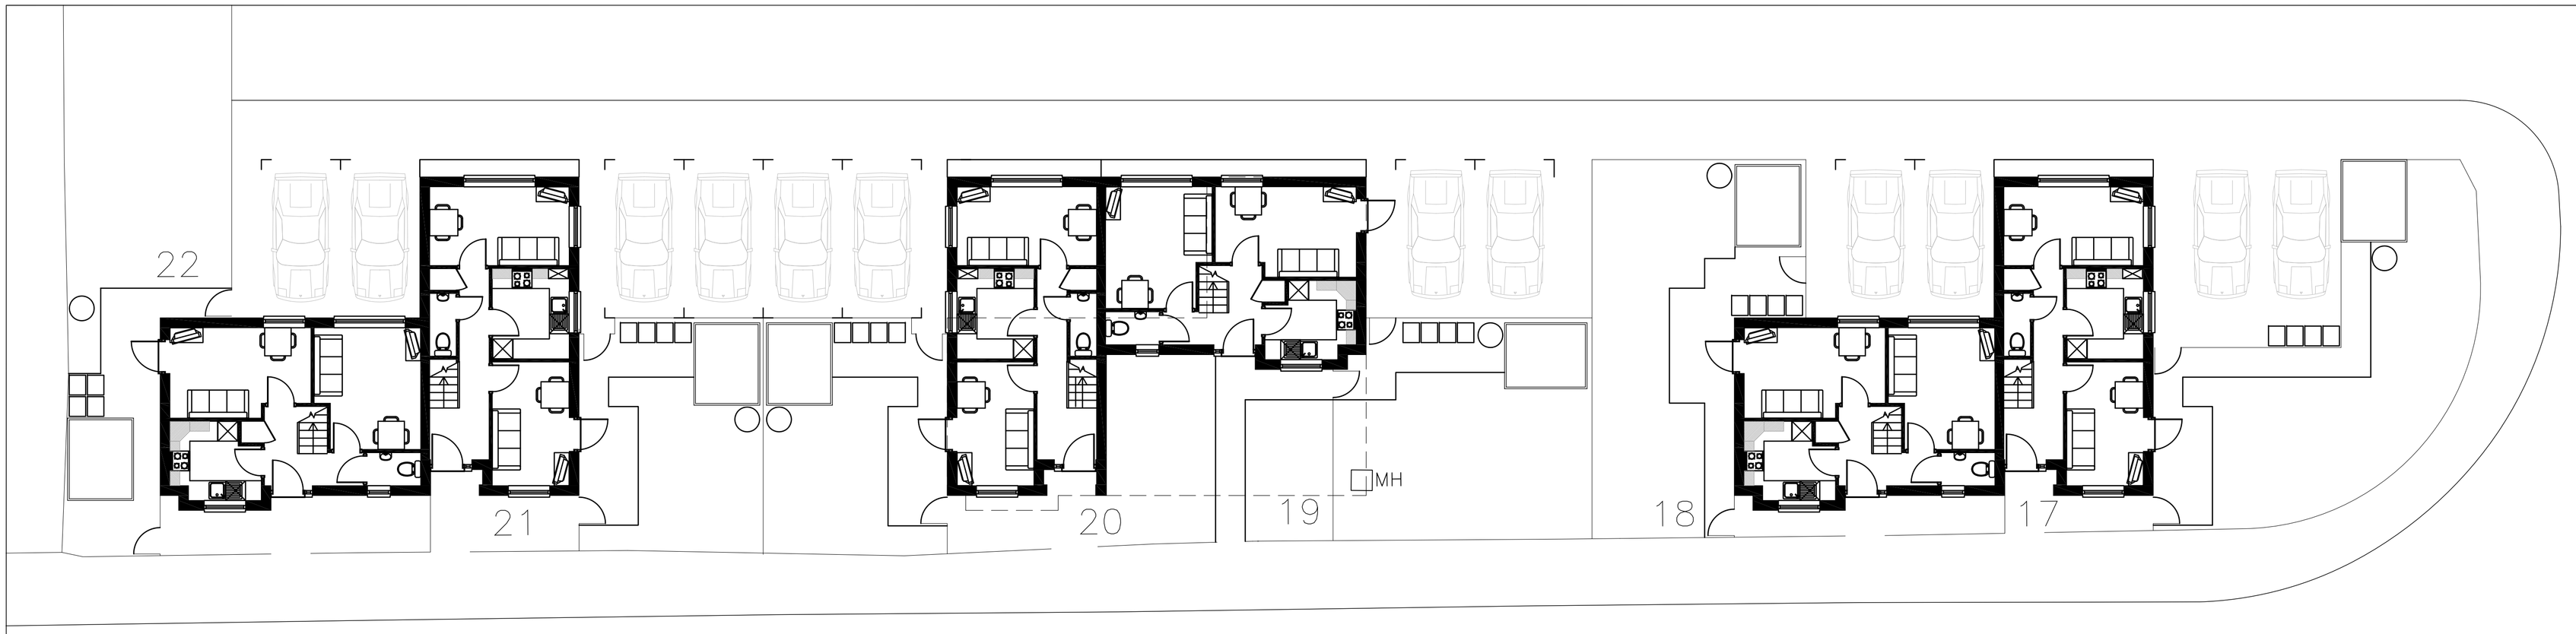


PART SITE PLAN - PLOTS 17 to 22

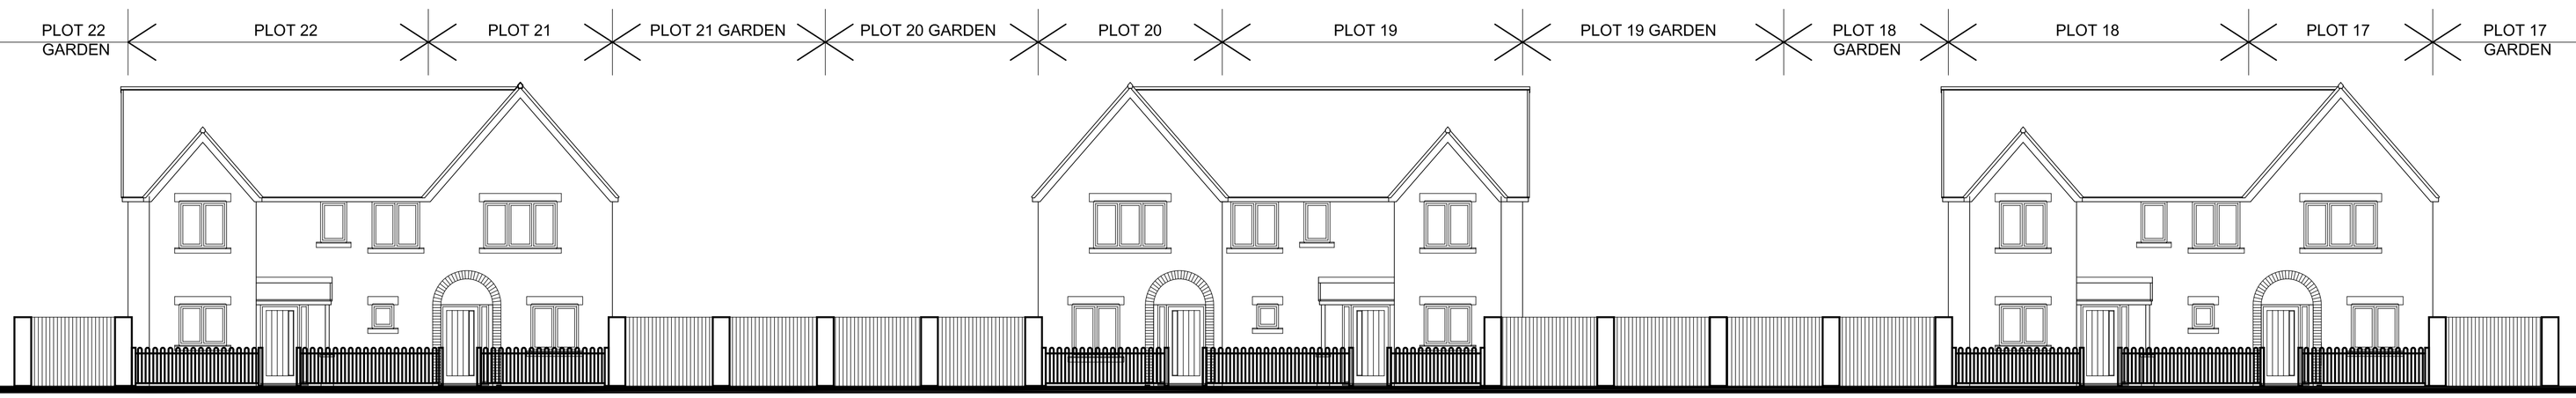

STREET SCENE TO KIRKMANSHULME LANE

REV	AMENDMENTS	BY	DATE

PROJECT
PROPOSED RESIDENTIAL DEVELOPMENT LAND AT KIRKMANSHULME LANE / SCARCROFT ROAD LONGSIGHT MANCHESTER

CLIENT
HARBUR CONSTRUCTION

TITLE
PROPOSED STREET SCENE PLOTS 17 - 22

DRAWN BLWORTHINGTON	DATE 16-05-2013
CHECKED	SCALE PLANS-1:100@A1
APPROVED	

HOWARD & SEDDON A.R.I.B.A.
CHARTERED ARCHITECTS
64 WASHWAY ROAD.
SALE. CHESHIRE M33 7RE.
TEL No. 0161 - 973 8296
FAX No. 0161 - 962 3485
e-mail : admin@howardandseddon.co.uk

JOB No.	DRG No.	REVISION
11,162	SK03	-

: KIRKMANSHULME LANE / SCARCROFT ROAD :

: STREET SCENE - KIRKMANSHULME LANE - PLOTS 17 to 22 :