Surface Water Run-off of New Bitmac Parking Area

Run-off = $\frac{\text{Catchment Area in m}^2 \text{ x 50mm of Rain per Hour}}{\text{Seconds in One Hour}}$

= $\frac{249 \text{ x } 50}{3600}$

= 3.46 L/s

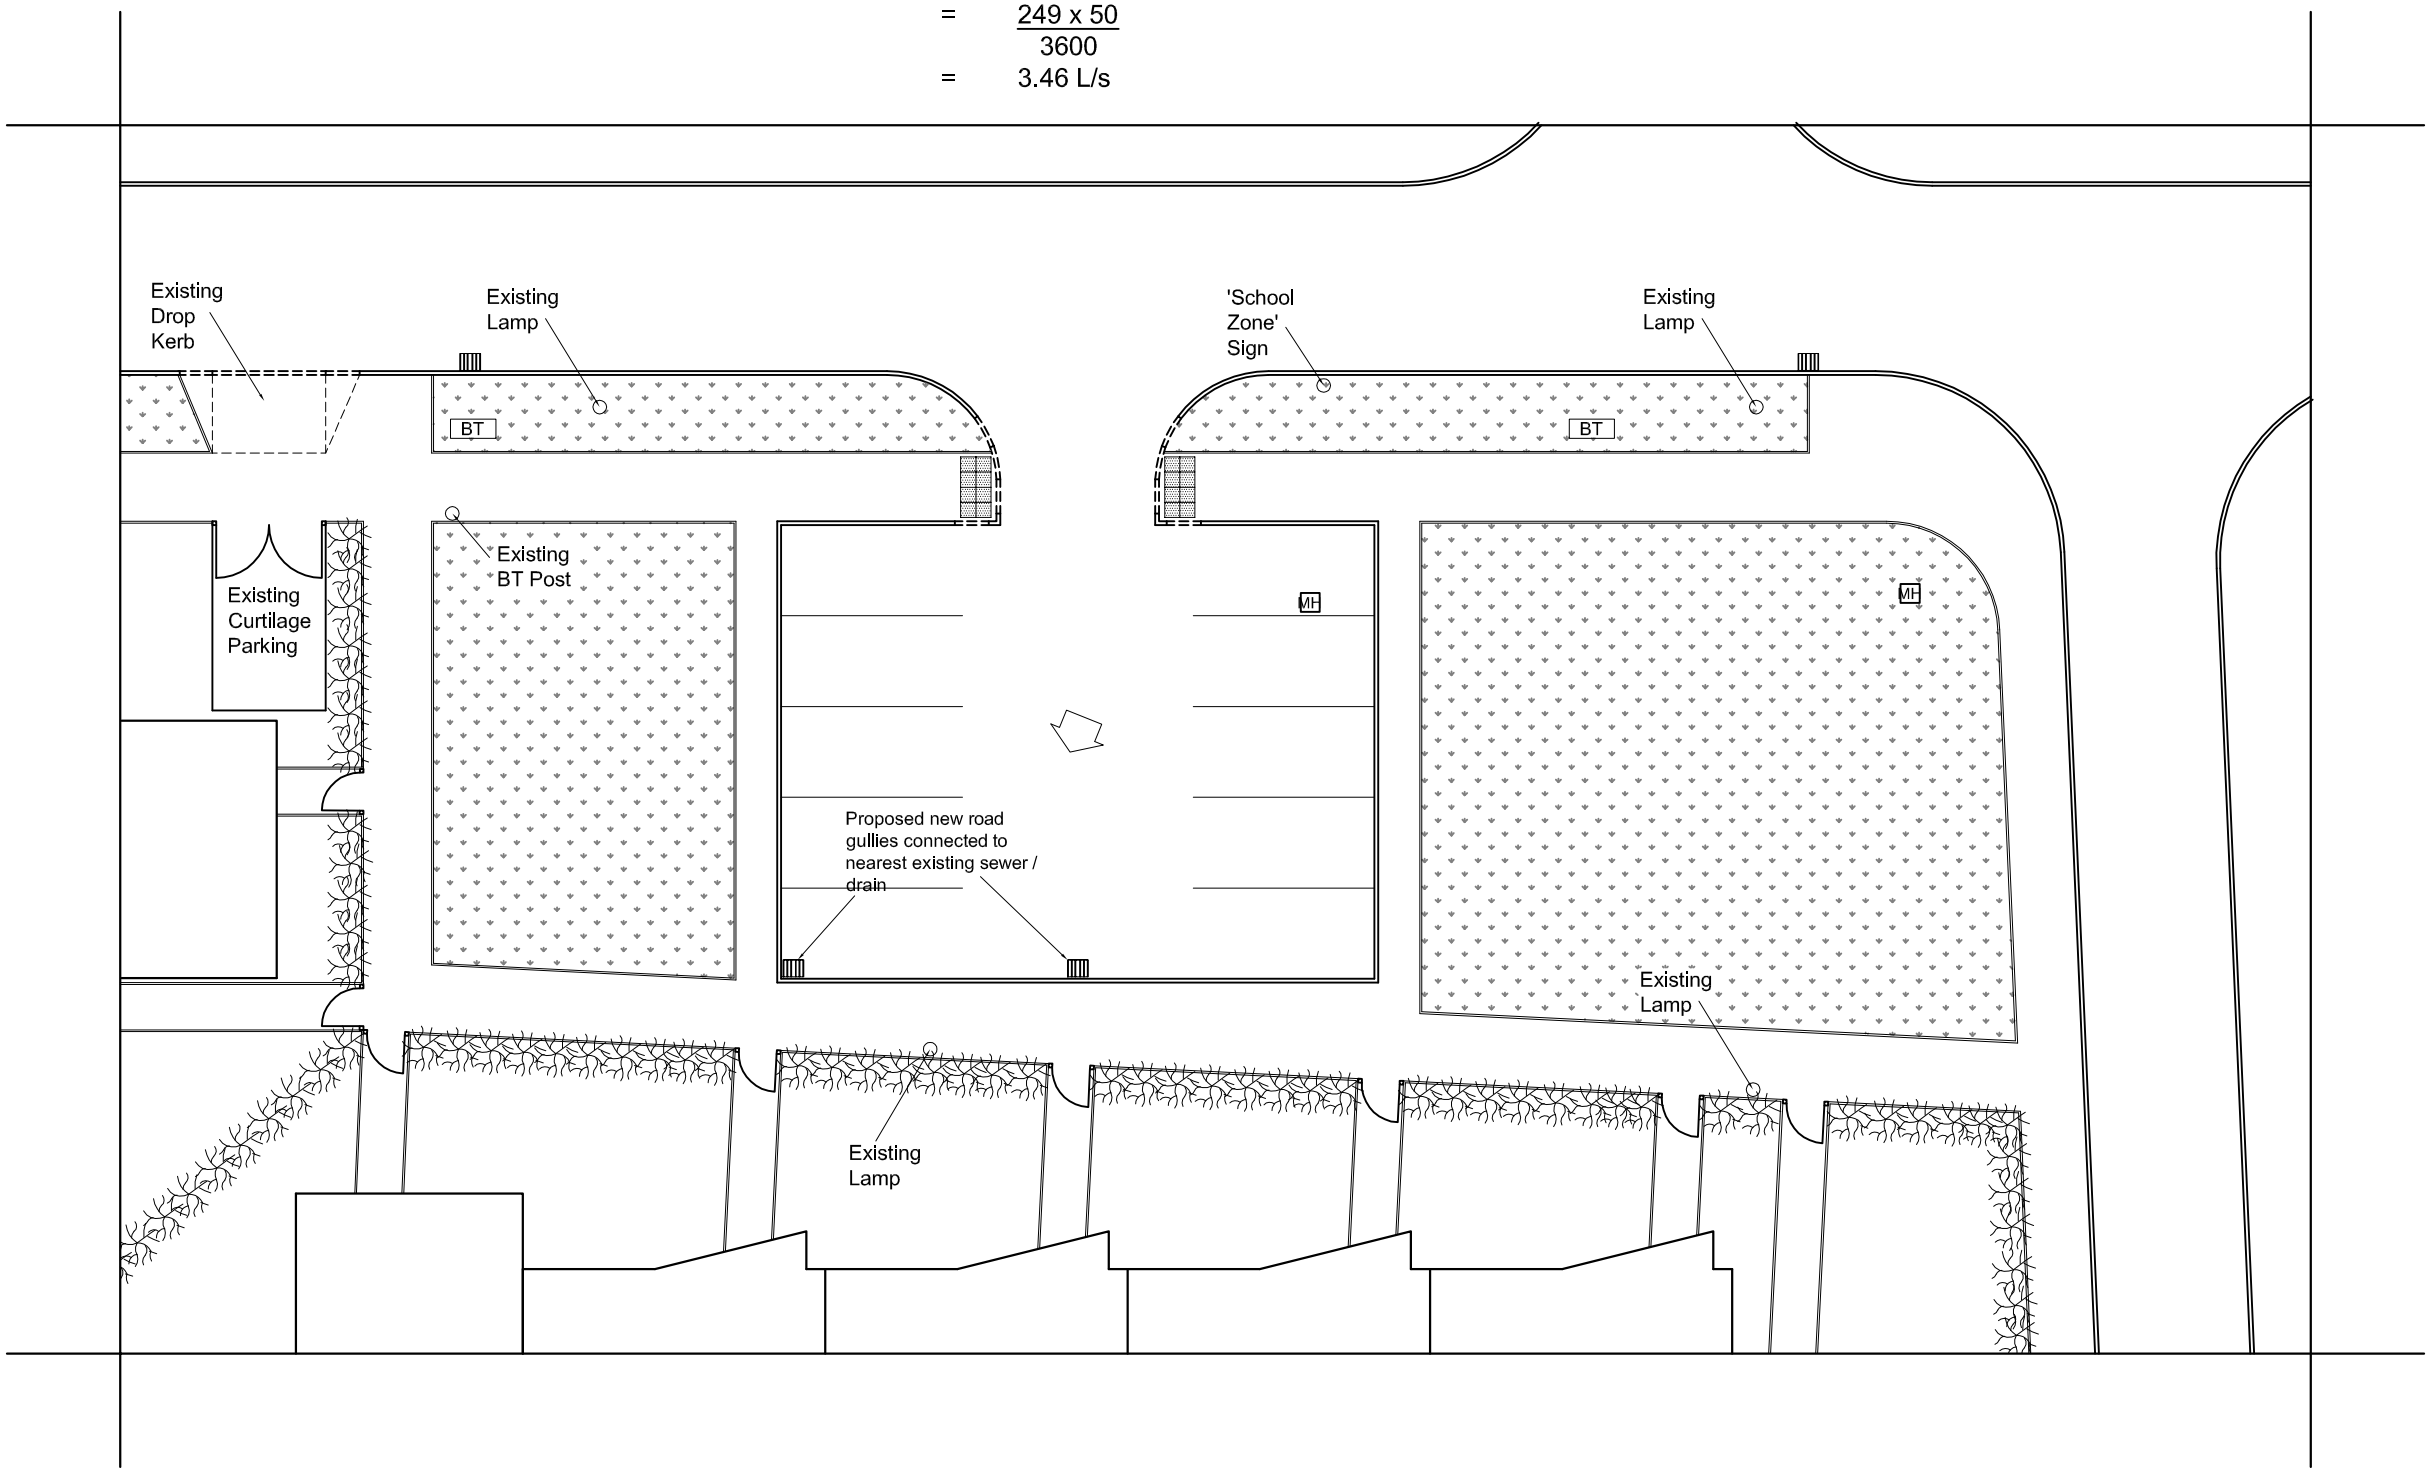

GENERAL NOTES

Only stated dimensions are to be taken from this drawing.
Do Not Scale From this Drawing.

NOTES

Rev	Date	Description	Chd
-	-	-	-

The Derek Evans Partnership LLP

Chartered Quantity Surveyors,
Building Surveyors and Project Managers

Sovereign House, Stockport Road,
Cheadle, Cheshire, SK8 2EA.
T 0161 491 4500. F 0161 428 8750.
E cheadle@dep.uk.com www.dep.uk.com

Also at Walsall and Ledbury

Client

Willow Park Housing Trust

Project

Environmental Project 2013/14

Drawing Title

60 to 68a Calve Croft Road
Proposed Plan

Date	Scale		Chkd
Jan 2013	1:200 on A3	KJ	JT

Dwg. No.	Revision
BS1087 / 15-04	-