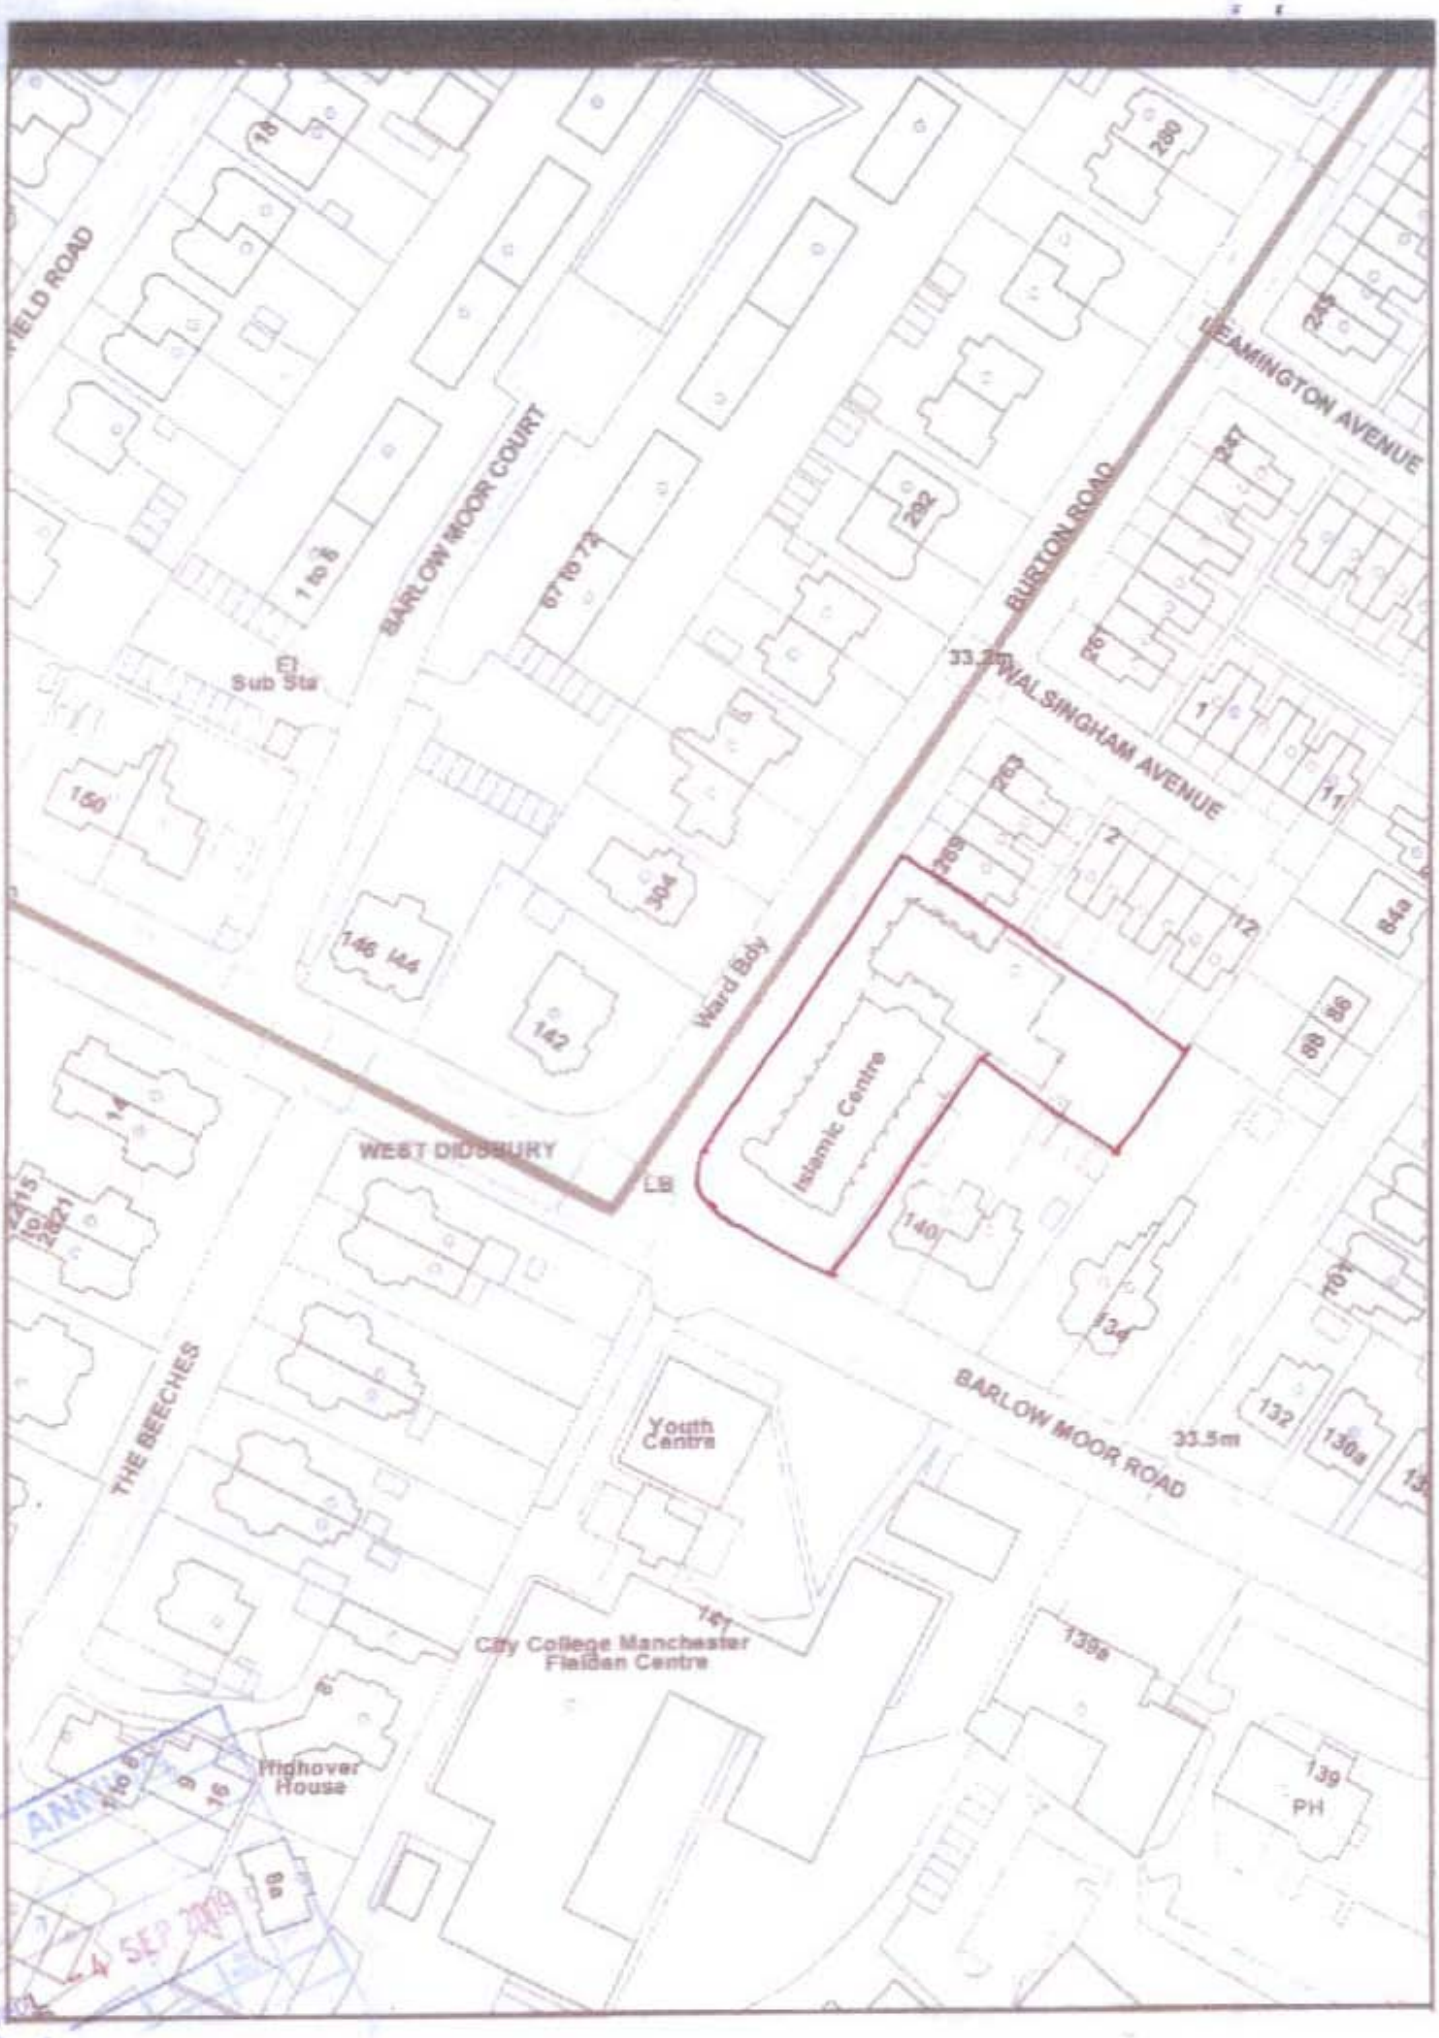

BARLOW MOOR COURT
1 to 8
67 to 73
El Sub Sta
282
BURTON ROAD
33.2m
WALSINGHAM AVENUE
WEAMINGTON AVENUE
247
245
1
11
2
12
84a
86
88
268
158
146
144
142
304
Ward Bdy
WEST DIDSBURY
LB
Islamic Centre
140
134
132
130a
BARLOW MOOR ROAD
33.5m
THE BEECHES
Youth Centre
City College Manchester Flixton Centre
151
139a
139
PH
Highover House
1 to 8
9 to 16
98
14
10
2821
2815

Scale: 1:1250