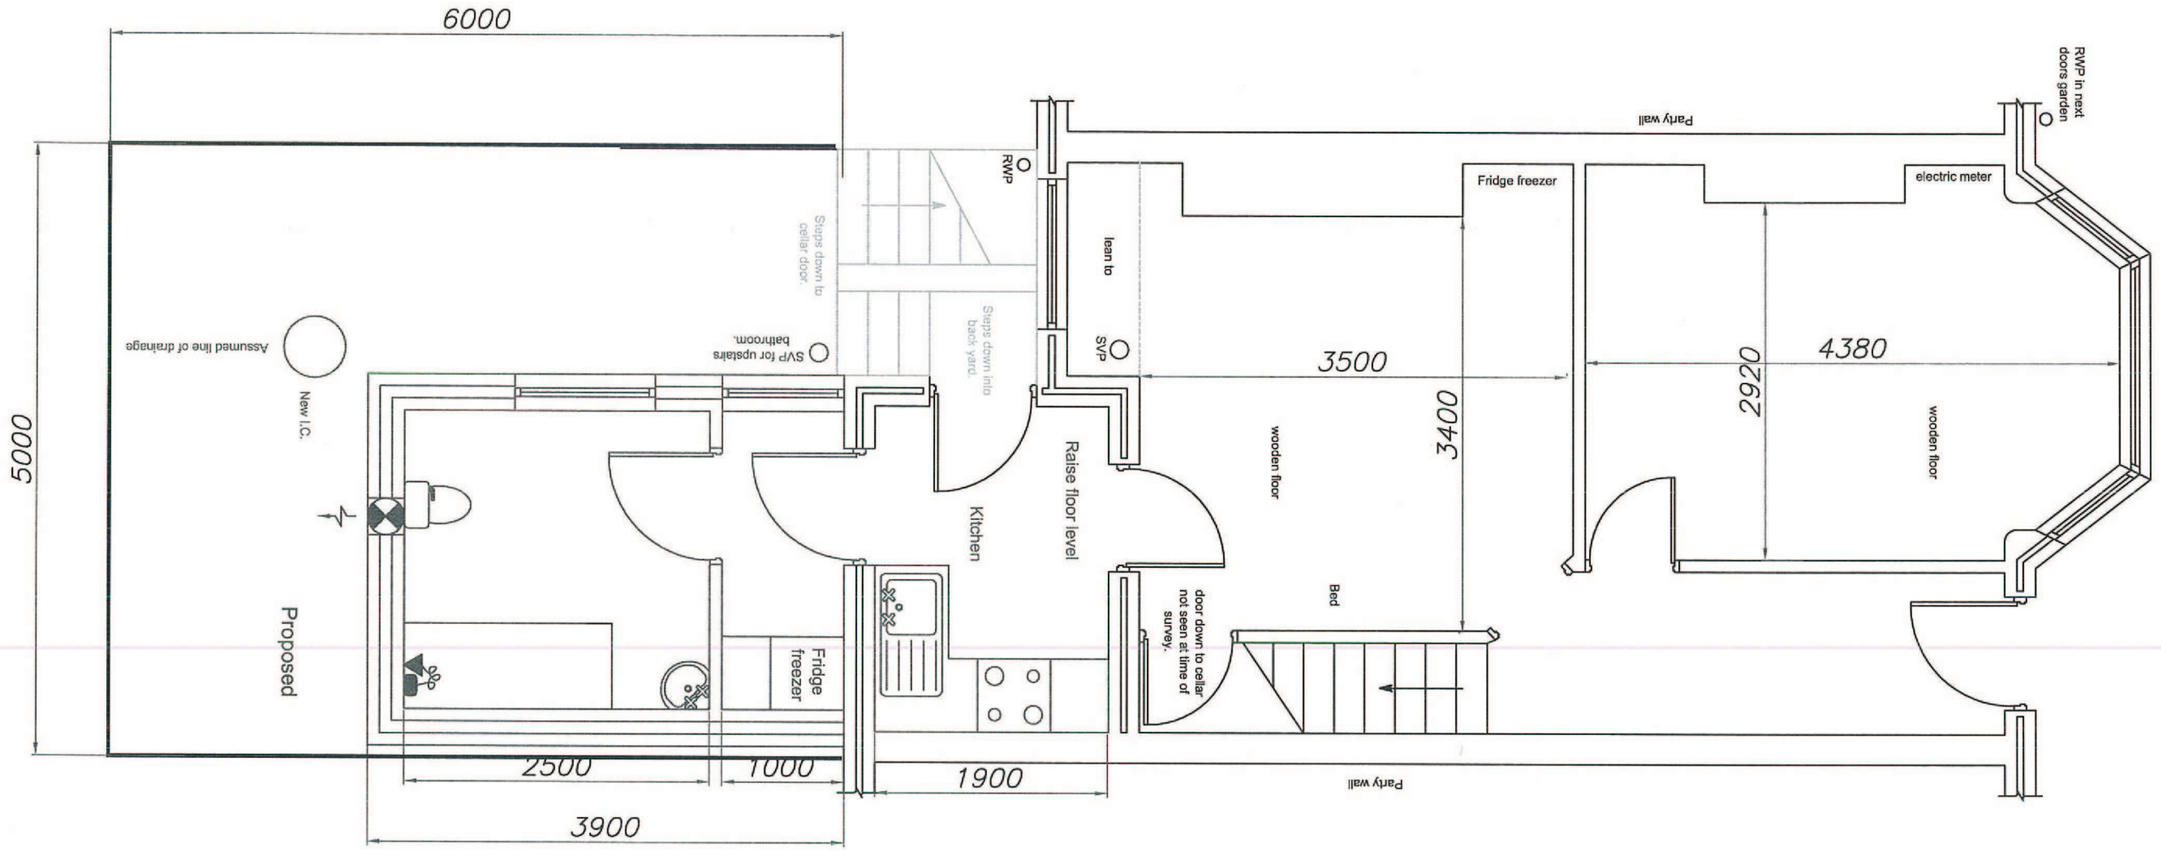


Equipment and Adaptation Service **Victoria Mill** **Level 4** **Lower Vickers Street** **Miles platting** **M40 7LH**	Project: Feasability 25 Hector Road Longsight M13 0QN	Drawn By: J.P. Scale:	Date: 16.05.2012. Paper Size: A3

MEAP Manchester Equipment & Adaptations Partnership