
PURPOSE OF ISSUE

- Figured dimensions to be followed in preference to scale
- All dimensions shall be verified by the Contractor(s) on site prior to work commencing and relevant orders being placed.
- Any discrepancies to be brought to the attention of the Contract Administrator for instructions prior to proceeding.
- this drawing is the copyright of the Architect

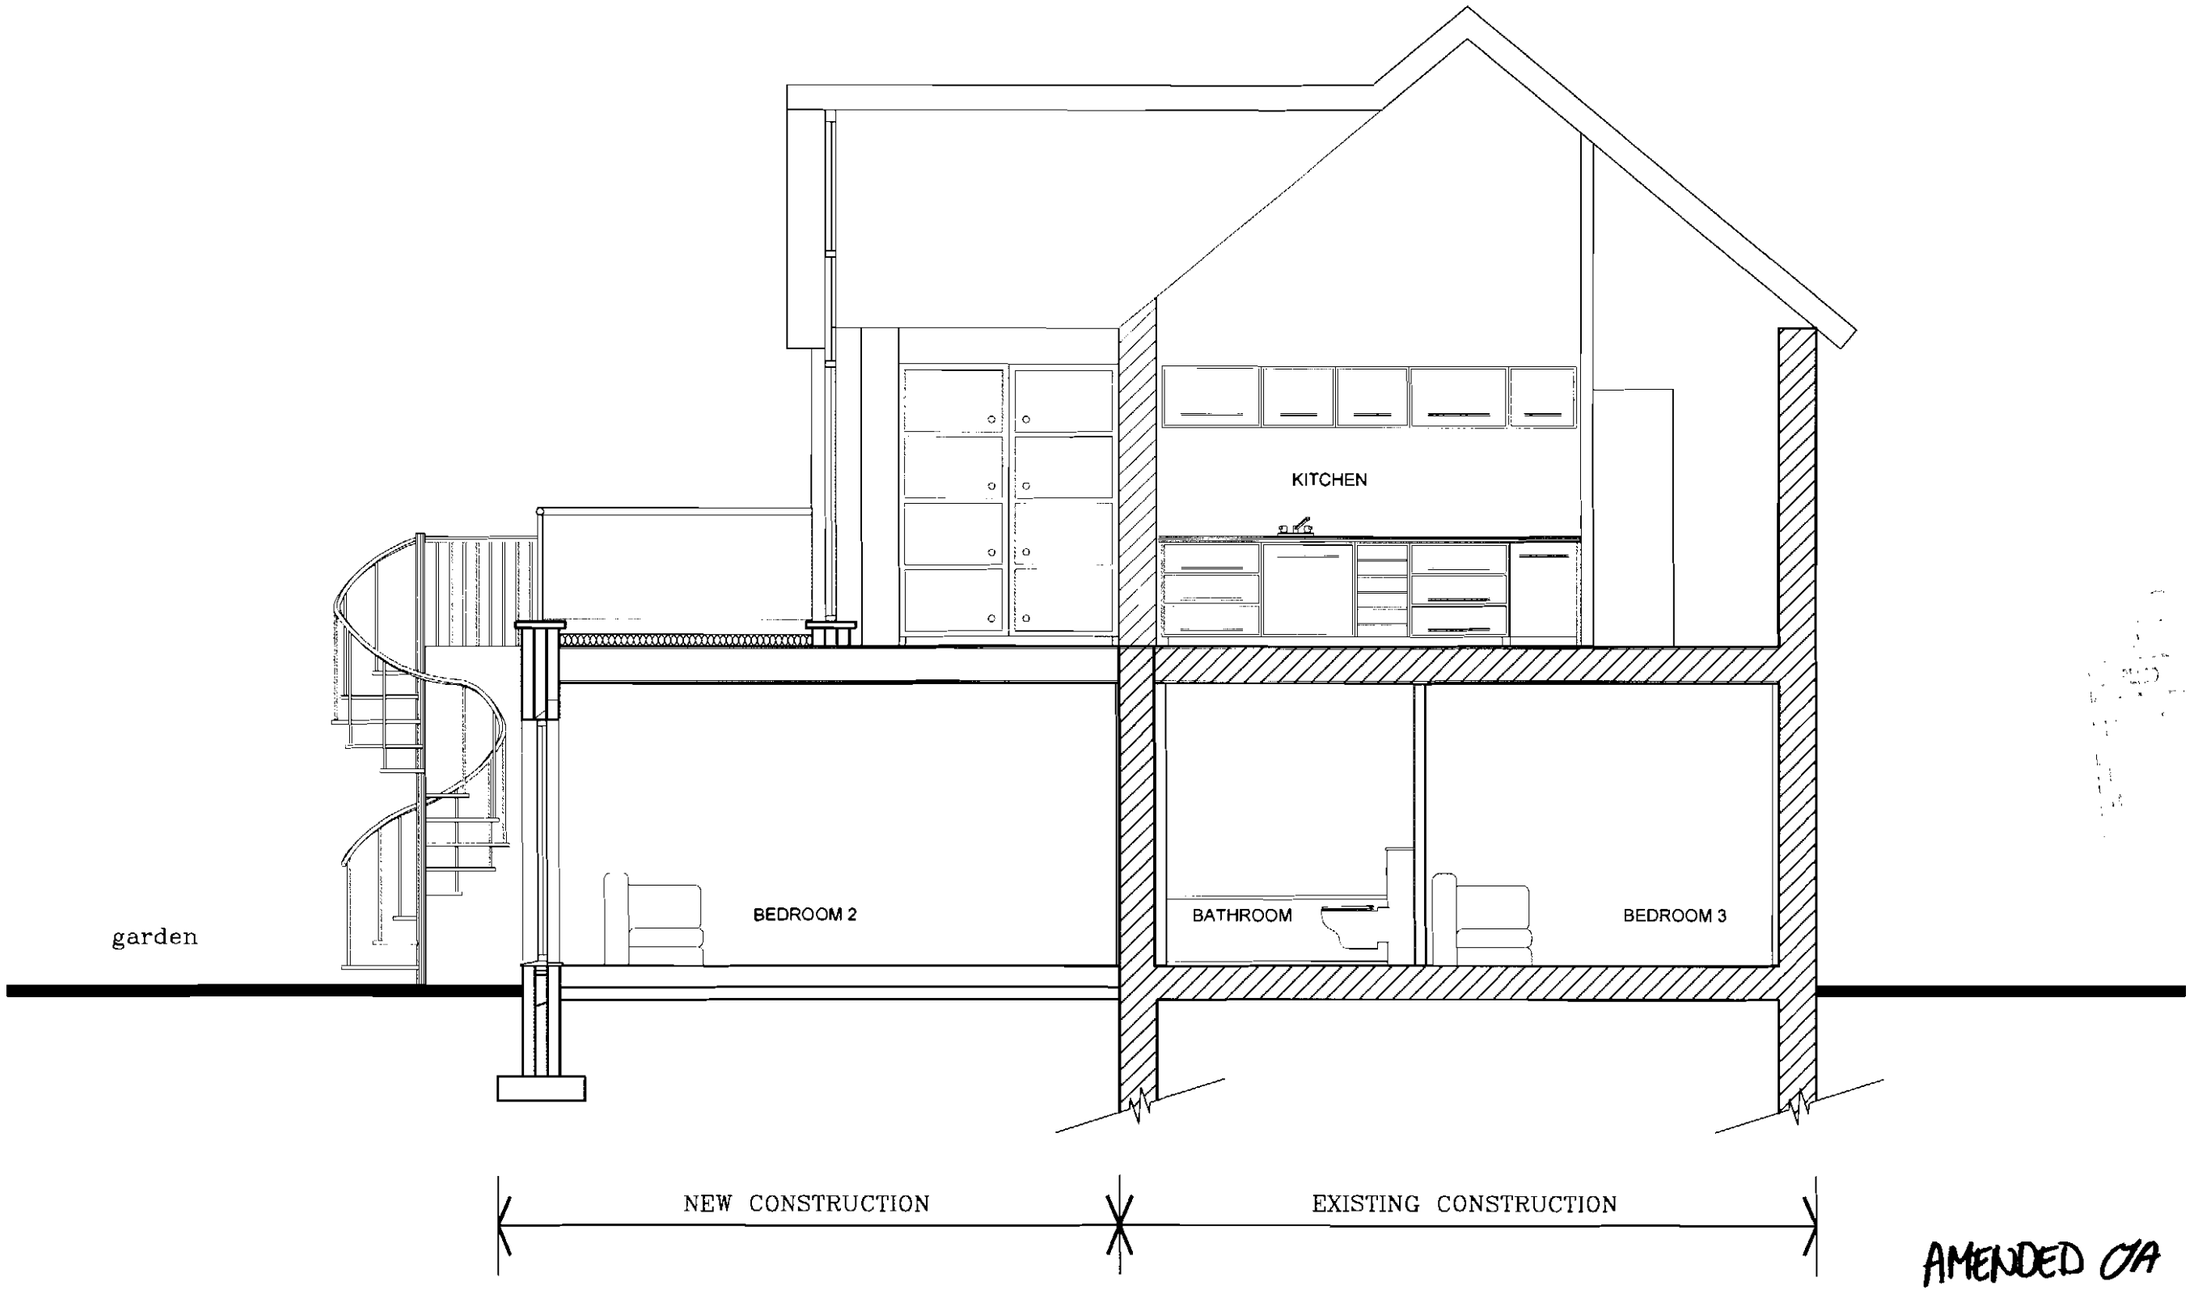

AMENDED 07

REV	DATE	DRAWN BY	DETAILS
A	7.05.08	MSZ	DRAWING AMENDED TO MATCH THE MODEL

SW **FOULKES** ARCHITECTS

Withington House
160-164 Wellington Road
Withington
Manchester
United Kingdom
M20 3FU

T: +44 (0)161 434 4192
F: +44 (0)161 445 9820
info@swfoulkesarchitects.com
www.swfoulkesarchitects.com

PROJECT:
PROPOSED DEVELOPMENT
The Boat House - Northenden


DRAWING:
PROPOSED SECTION

DATE:	DRAWN BY:	CHECKED BY:
NOV 07	MSZ	

SCALE:	DRAWING NO:	REV:
1:50@A3	201- 41- 04- P	-

PURPOSE OF ISSUE


- Figured dimensions to be followed in preference to scale
- All dimensions shall be verified by the Contractor(s) on site prior to work commencing and relevant orders being placed.
- Any discrepancies to be brought to the attention of the Contract Administrator for instructions prior to proceeding.
- this drawing is the copyright of the Architect

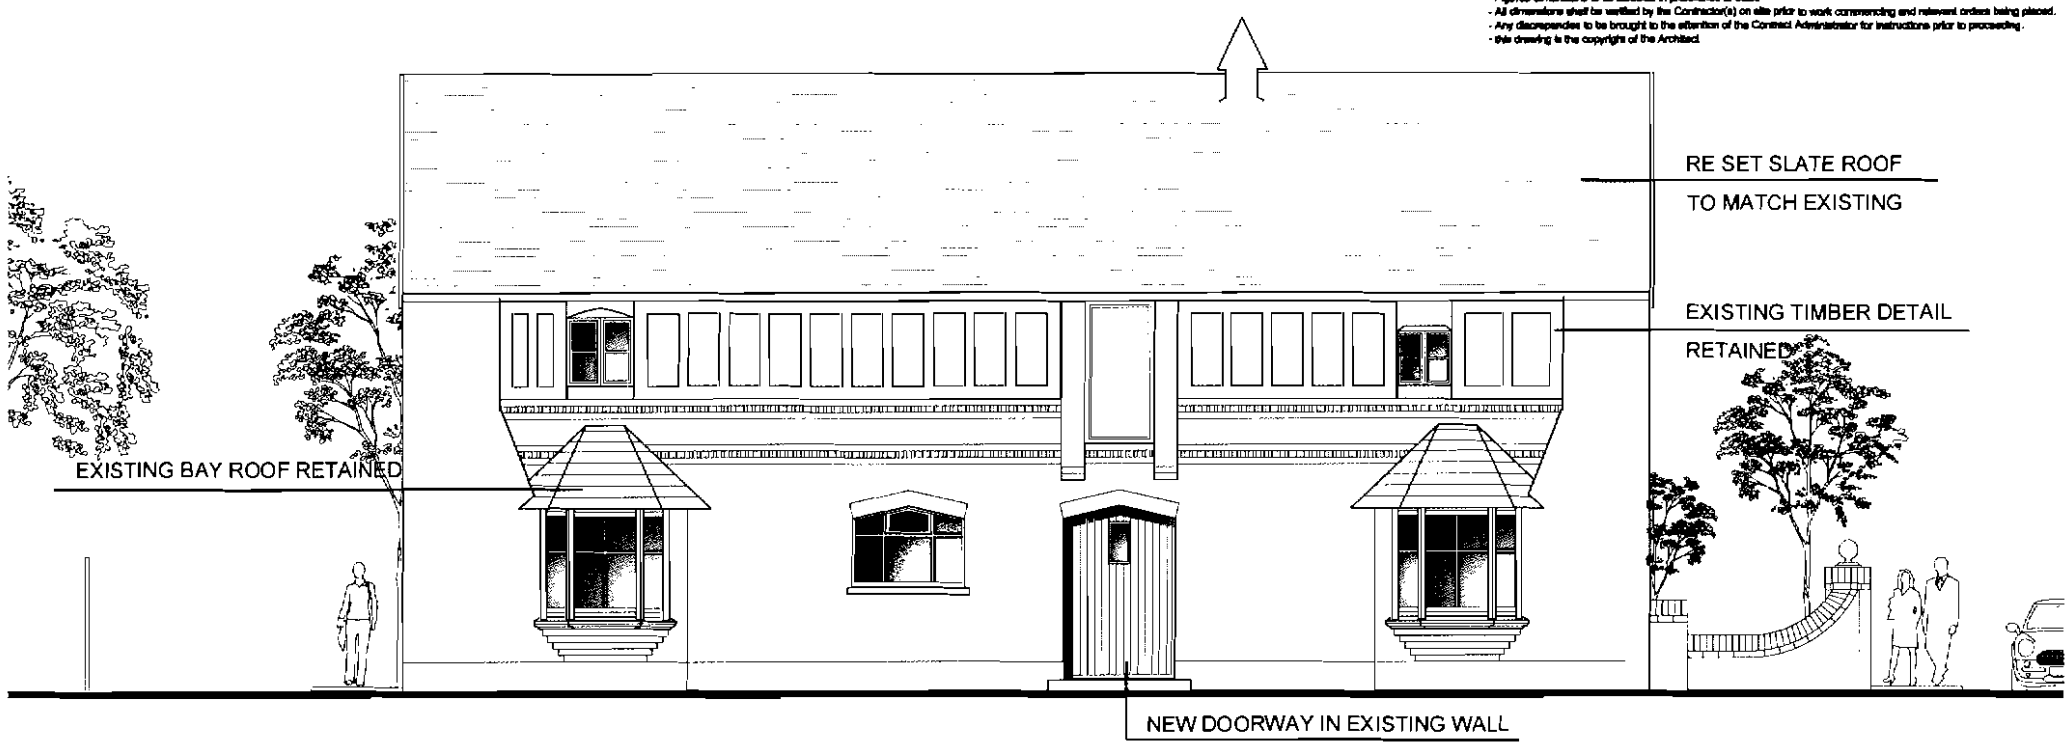


FRONT ELEVATION



REAR ELEVATION

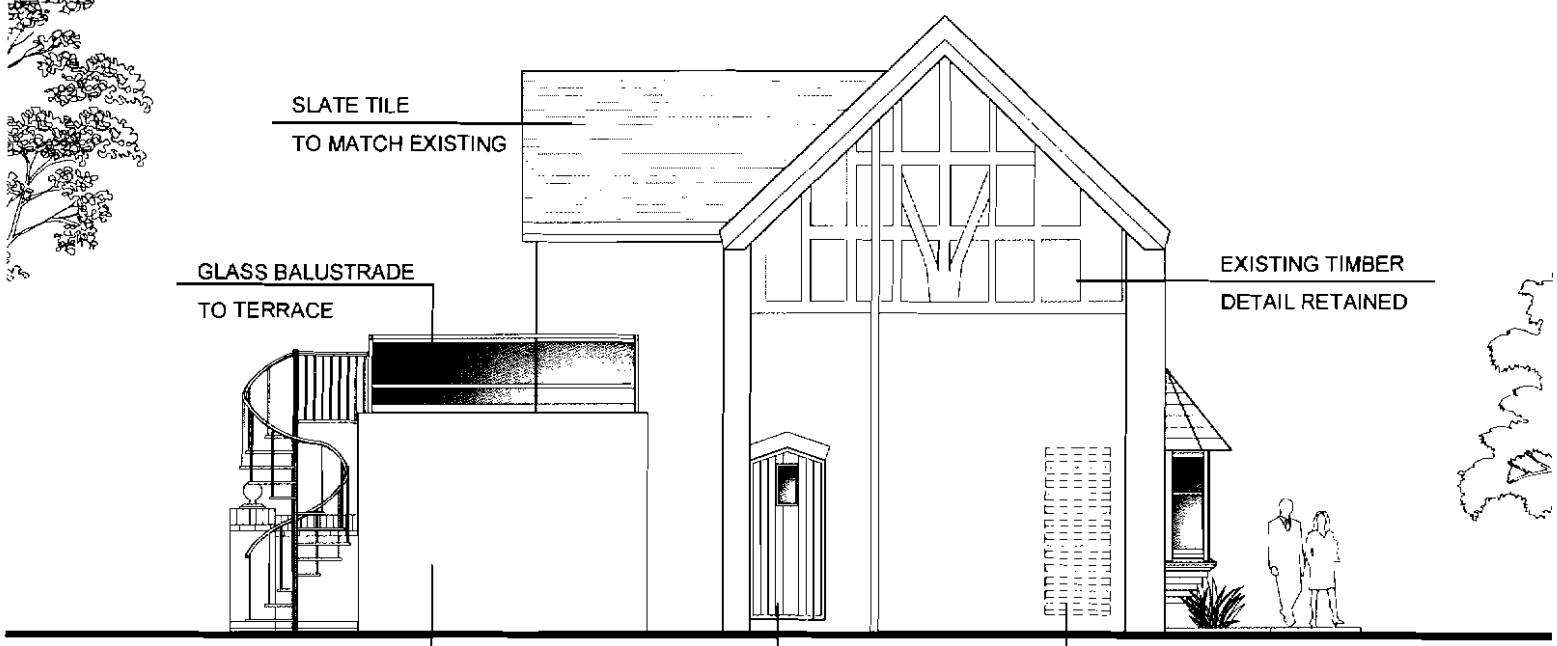

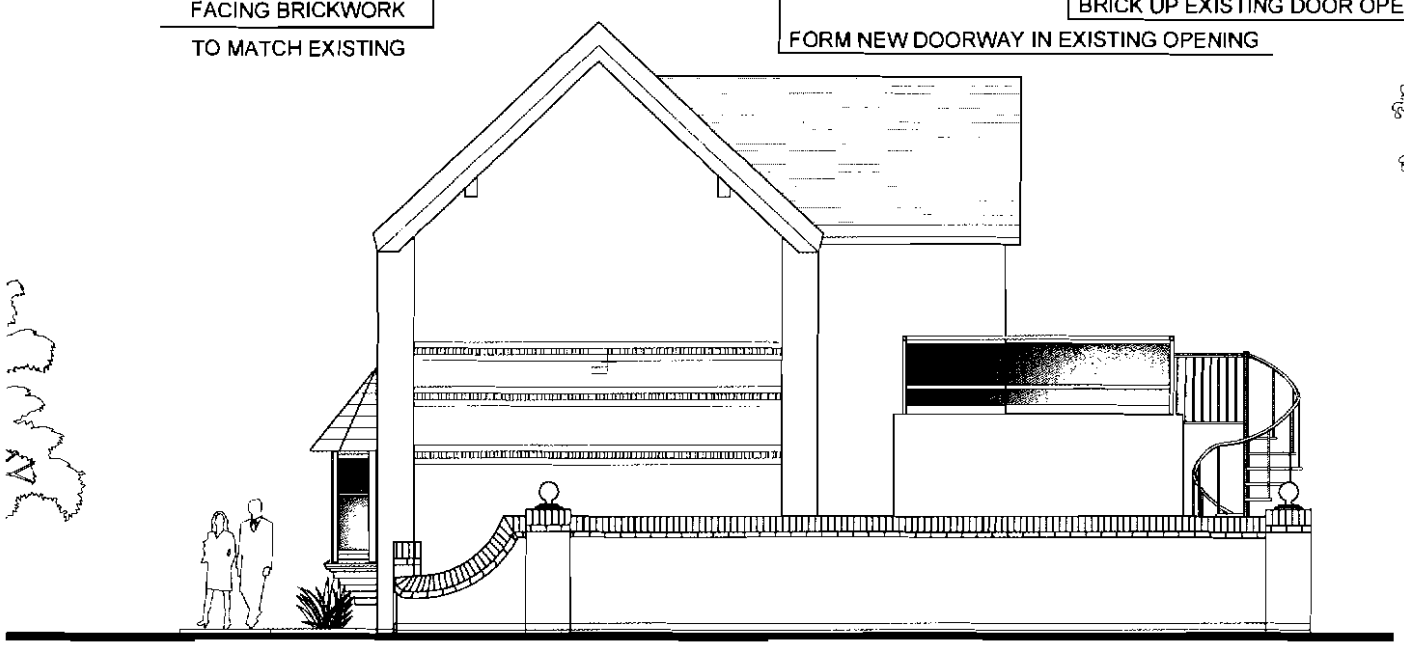

SIDE ELEVATIONS

PLANNING
ACK'D
REPLIED
RECD 23 JUN 2008
M
DATE
VETTED

AMENDED 01

REV:	DATE:	DRAWN BY:	DETAILS:
B	3.06.08	MSZ	BRICK DETAILS ABOVE OPENINGS AMENDED

SW **FOULKES** ARCHITECTS

Withington House
160-164 Wellington Road
Withington
Manchester
United Kingdom
M20 3FU

T: +44 (0)161 434 4192
F: +44 (0)161 445 9820
info@swfoulkesarchitects.com
www.swfoulkesarchitects.com

PROJECT:
PROPOSED DEVELOPMENT
The Boat House - Northenden

DRAWING:
PROPOSED ELEVATIONS


DATE:	DRAWN BY:	CHECKED BY:
NOV 07	MSZ	

SCALE:	DRAWING NO:	REV:
1:100@A3	201- 41- 05- P	B

PURPOSE OF ISSUE

- Figured dimensions to be followed in preference to scale
- All dimensions shall be verified by the Contractor(s) on site prior to work commencing and relevant orders being placed.
- Any discrepancies to be brought to the attention of the Contract Administrator for instructions prior to proceeding.
- This drawing is the copyright of the Architect



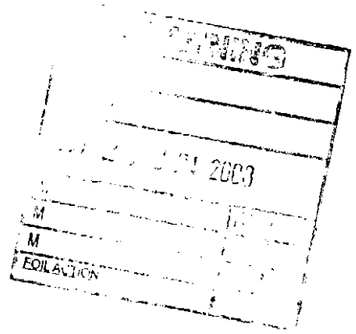

AMENDED 7A

REV:	DATE:	DRAWN BY:	DETAILS:
A	7.05.08	MSZ	DRAWING AMENDED TO MATCH THE MODEL

SW **FOULKES** ARCHITECTS

PROJECT:
PROPOSED DEVELOPMENT
The Boat House - Northenden

DRAWING:
STREET SCENE ELEVATIONS

DATE:	DRAWN BY:	CHECKED BY:	
NOV 07	MSZ		
SCALE:	DRAWING NO:		REV:
1:200@A3	201- 41- 06- P		A

Withington House
160-164 Wellington Road
Withington
Manchester
United Kingdom
M20 3FU

T: +44 (0)161 434 4192
F: +44 (0)161 445 9820
info@swfoulkesarchitects.com
www.swfoulkesarchitects.com