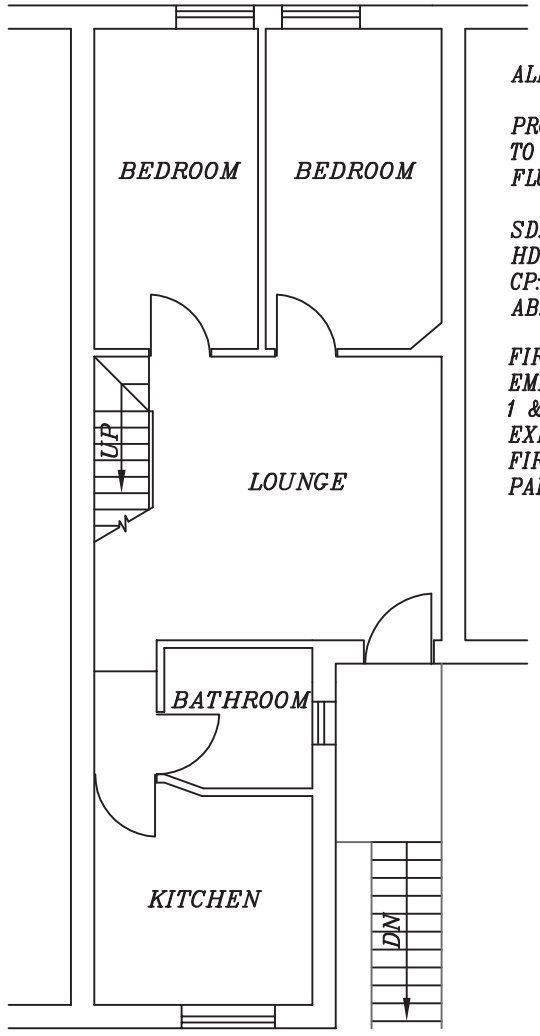



ALL FD30 DOORS TO BE SELF-CLOSING

PROPOSED 500mm DIA. EXTRACTION FLUE TO MANUFACTURERS DETAILS
FLUE TO BE 1Hr. FIRELINED


SD: SMOKE DETECTOR
HD: HEAT DETECTOR
CP: CALL POINT
AB: ALARM BELL

FIRE ALARM TO BS 5839 PART 1 2002.
EMERGENCY LIGHTING TO BS 5266 PART 1 & 7 2005.
EXIT SIGNS TO BS 5499 PART 2 2002.
FIRE FIGHTING EQUIPMENT TO BS 5306 PART 2 1990


EXISTING FIRST FLOOR PLAN

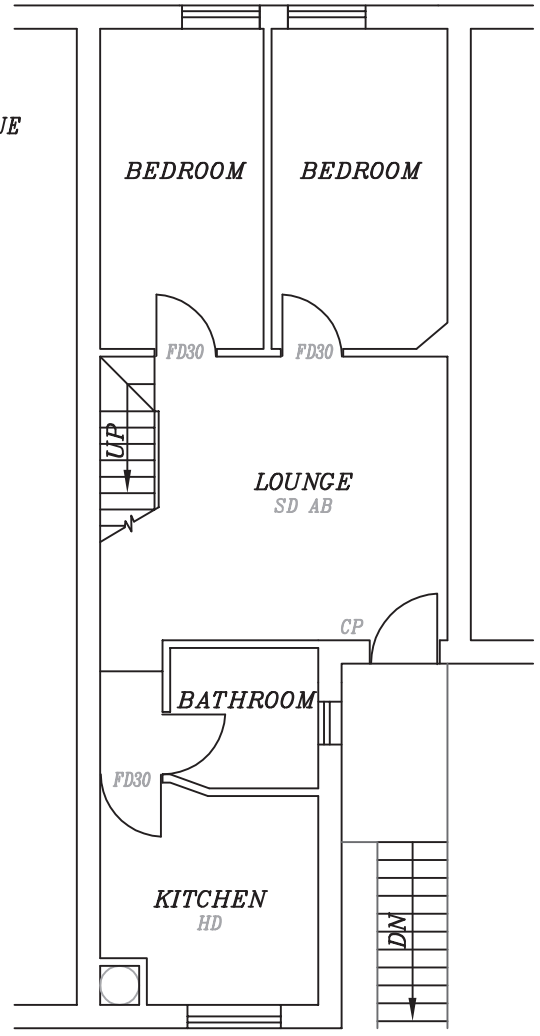

PROPOSED FIRST FLOOR PLAN

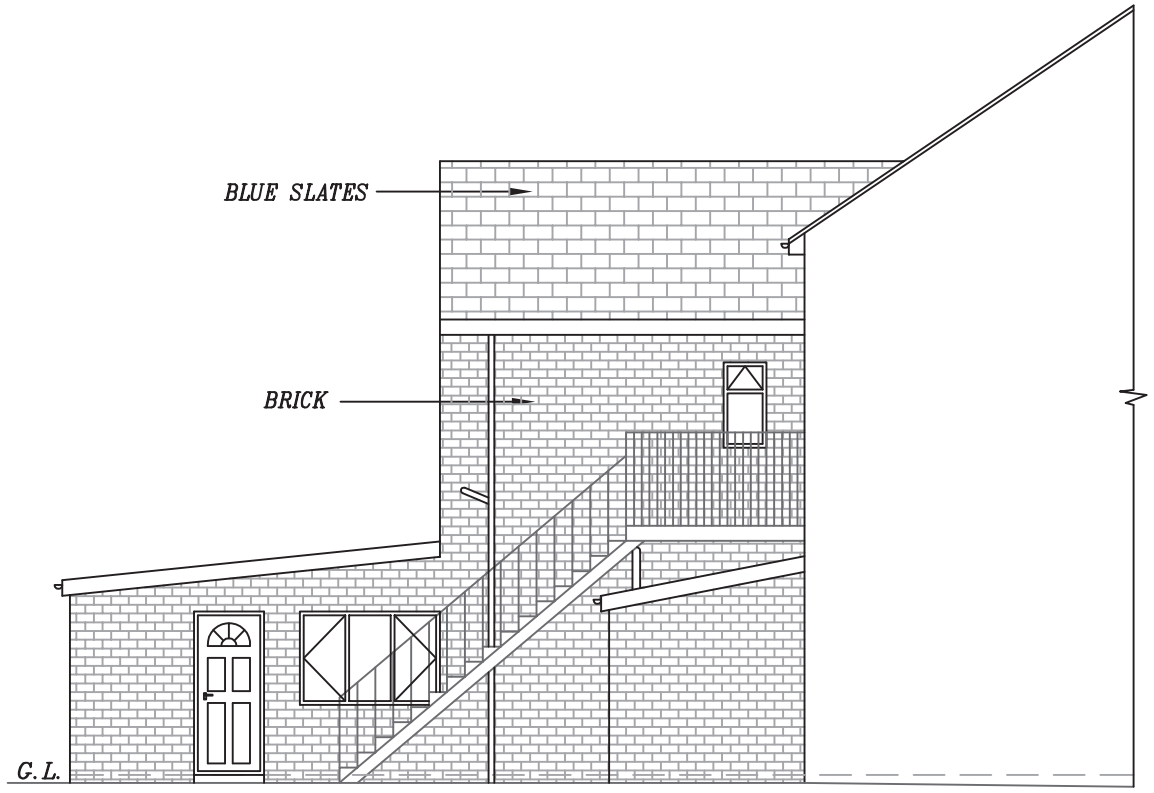


EXISTING SIDE ELEVATION

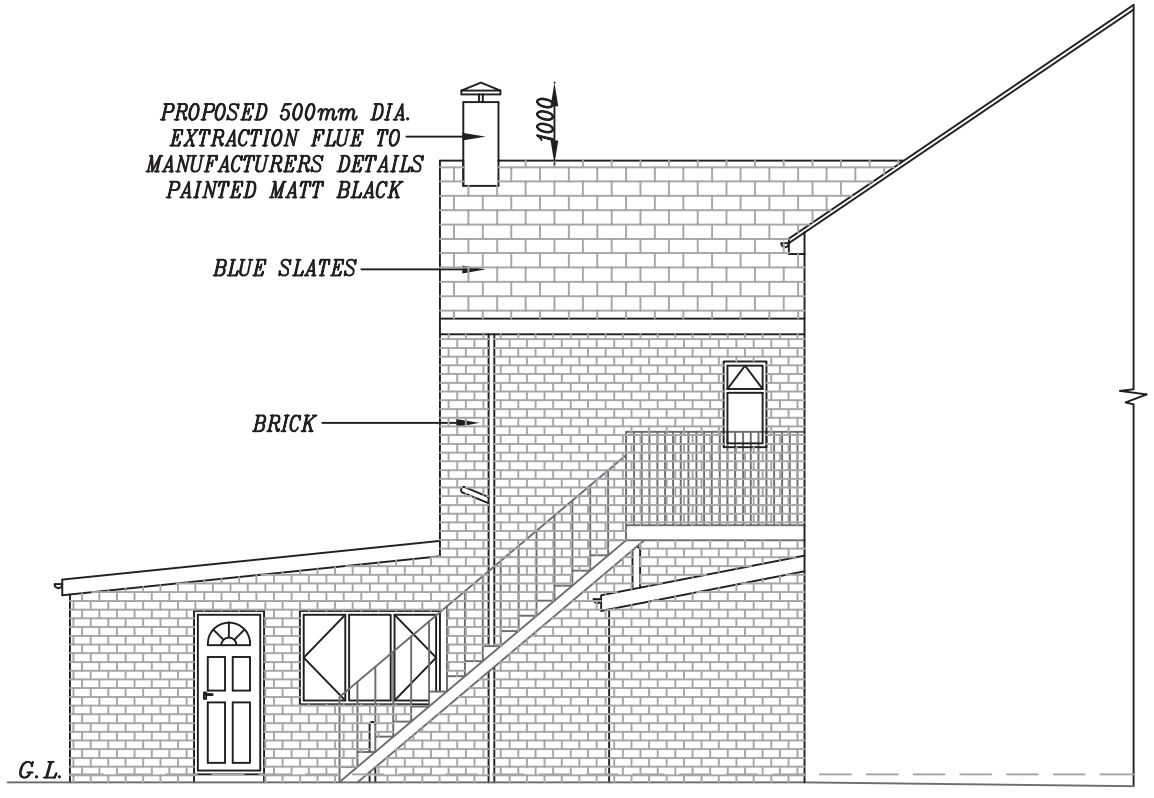

PROPOSED SIDE ELEVATION



EXISTING REAR ELEVATION

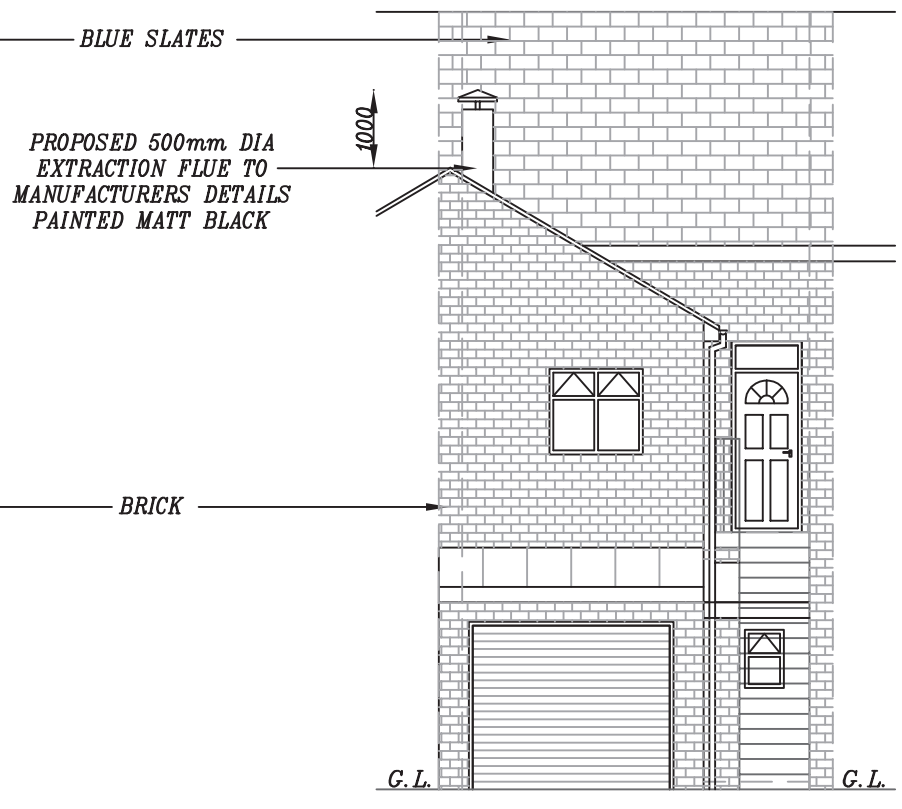

PROPOSED REAR ELEVATION

Khawaja
PLANNING SERVICES
TELEPHONE 01274 618780
MOBILE 07956 184960

SCALE: 1:100 | DRAWN BY: ZESHAN KHAWAJA | DATE: JAN 2013 | DRAWING NUMBER: 13/1573/R2