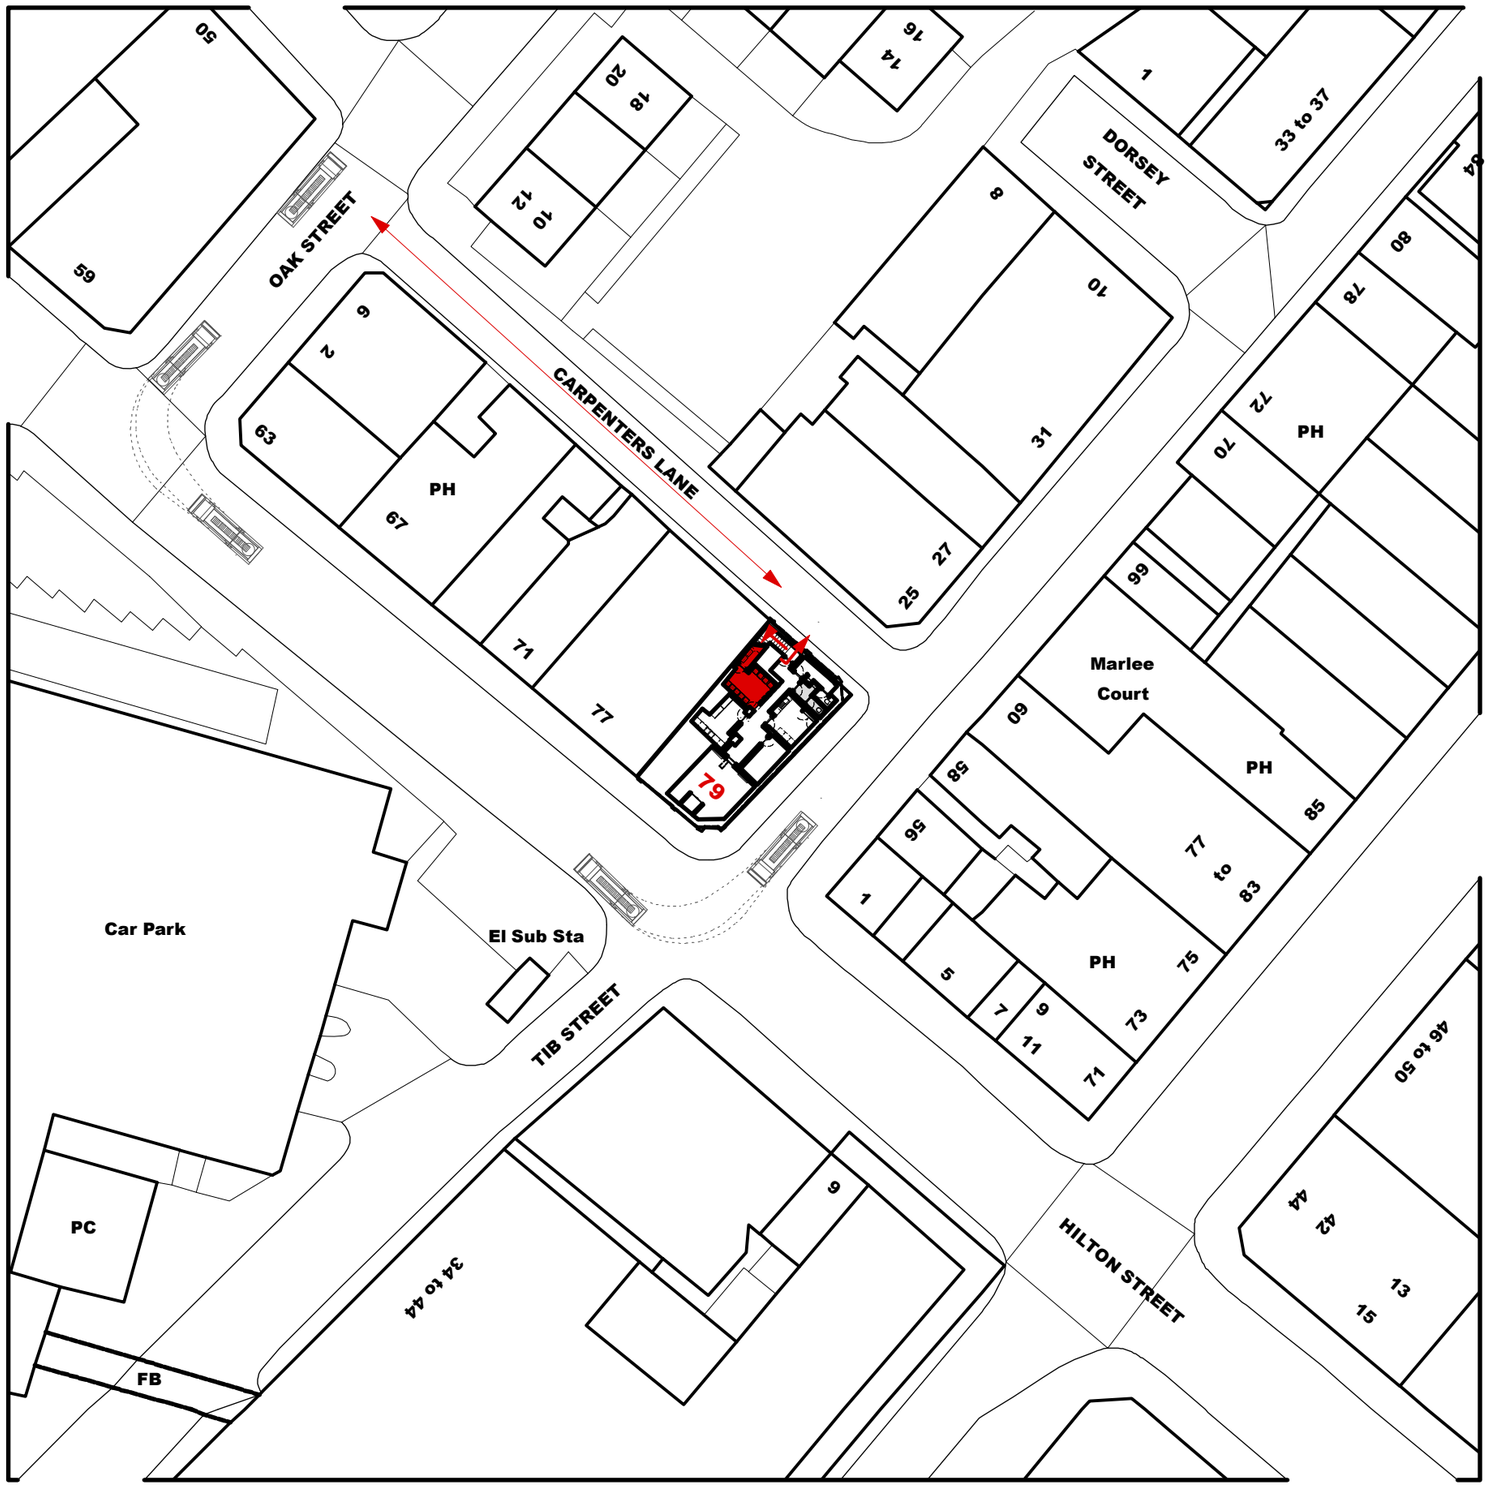


Note: Please refer to planning statements for written justification & also the attached waste management strategy.

79 THOMAS STREET

Drawing	Proposed Refuse Strategy
Scale	1:250 @ A3
Number	037_01_P021

Do not scale from this drawing. All dimensions are to be checked on site prior to commencing works on site. Any discrepancy found between information given on this drawing and that given elsewhere or recorded on site shall be notified immediately to the project architect in writing. Please do not make things up as you go along.