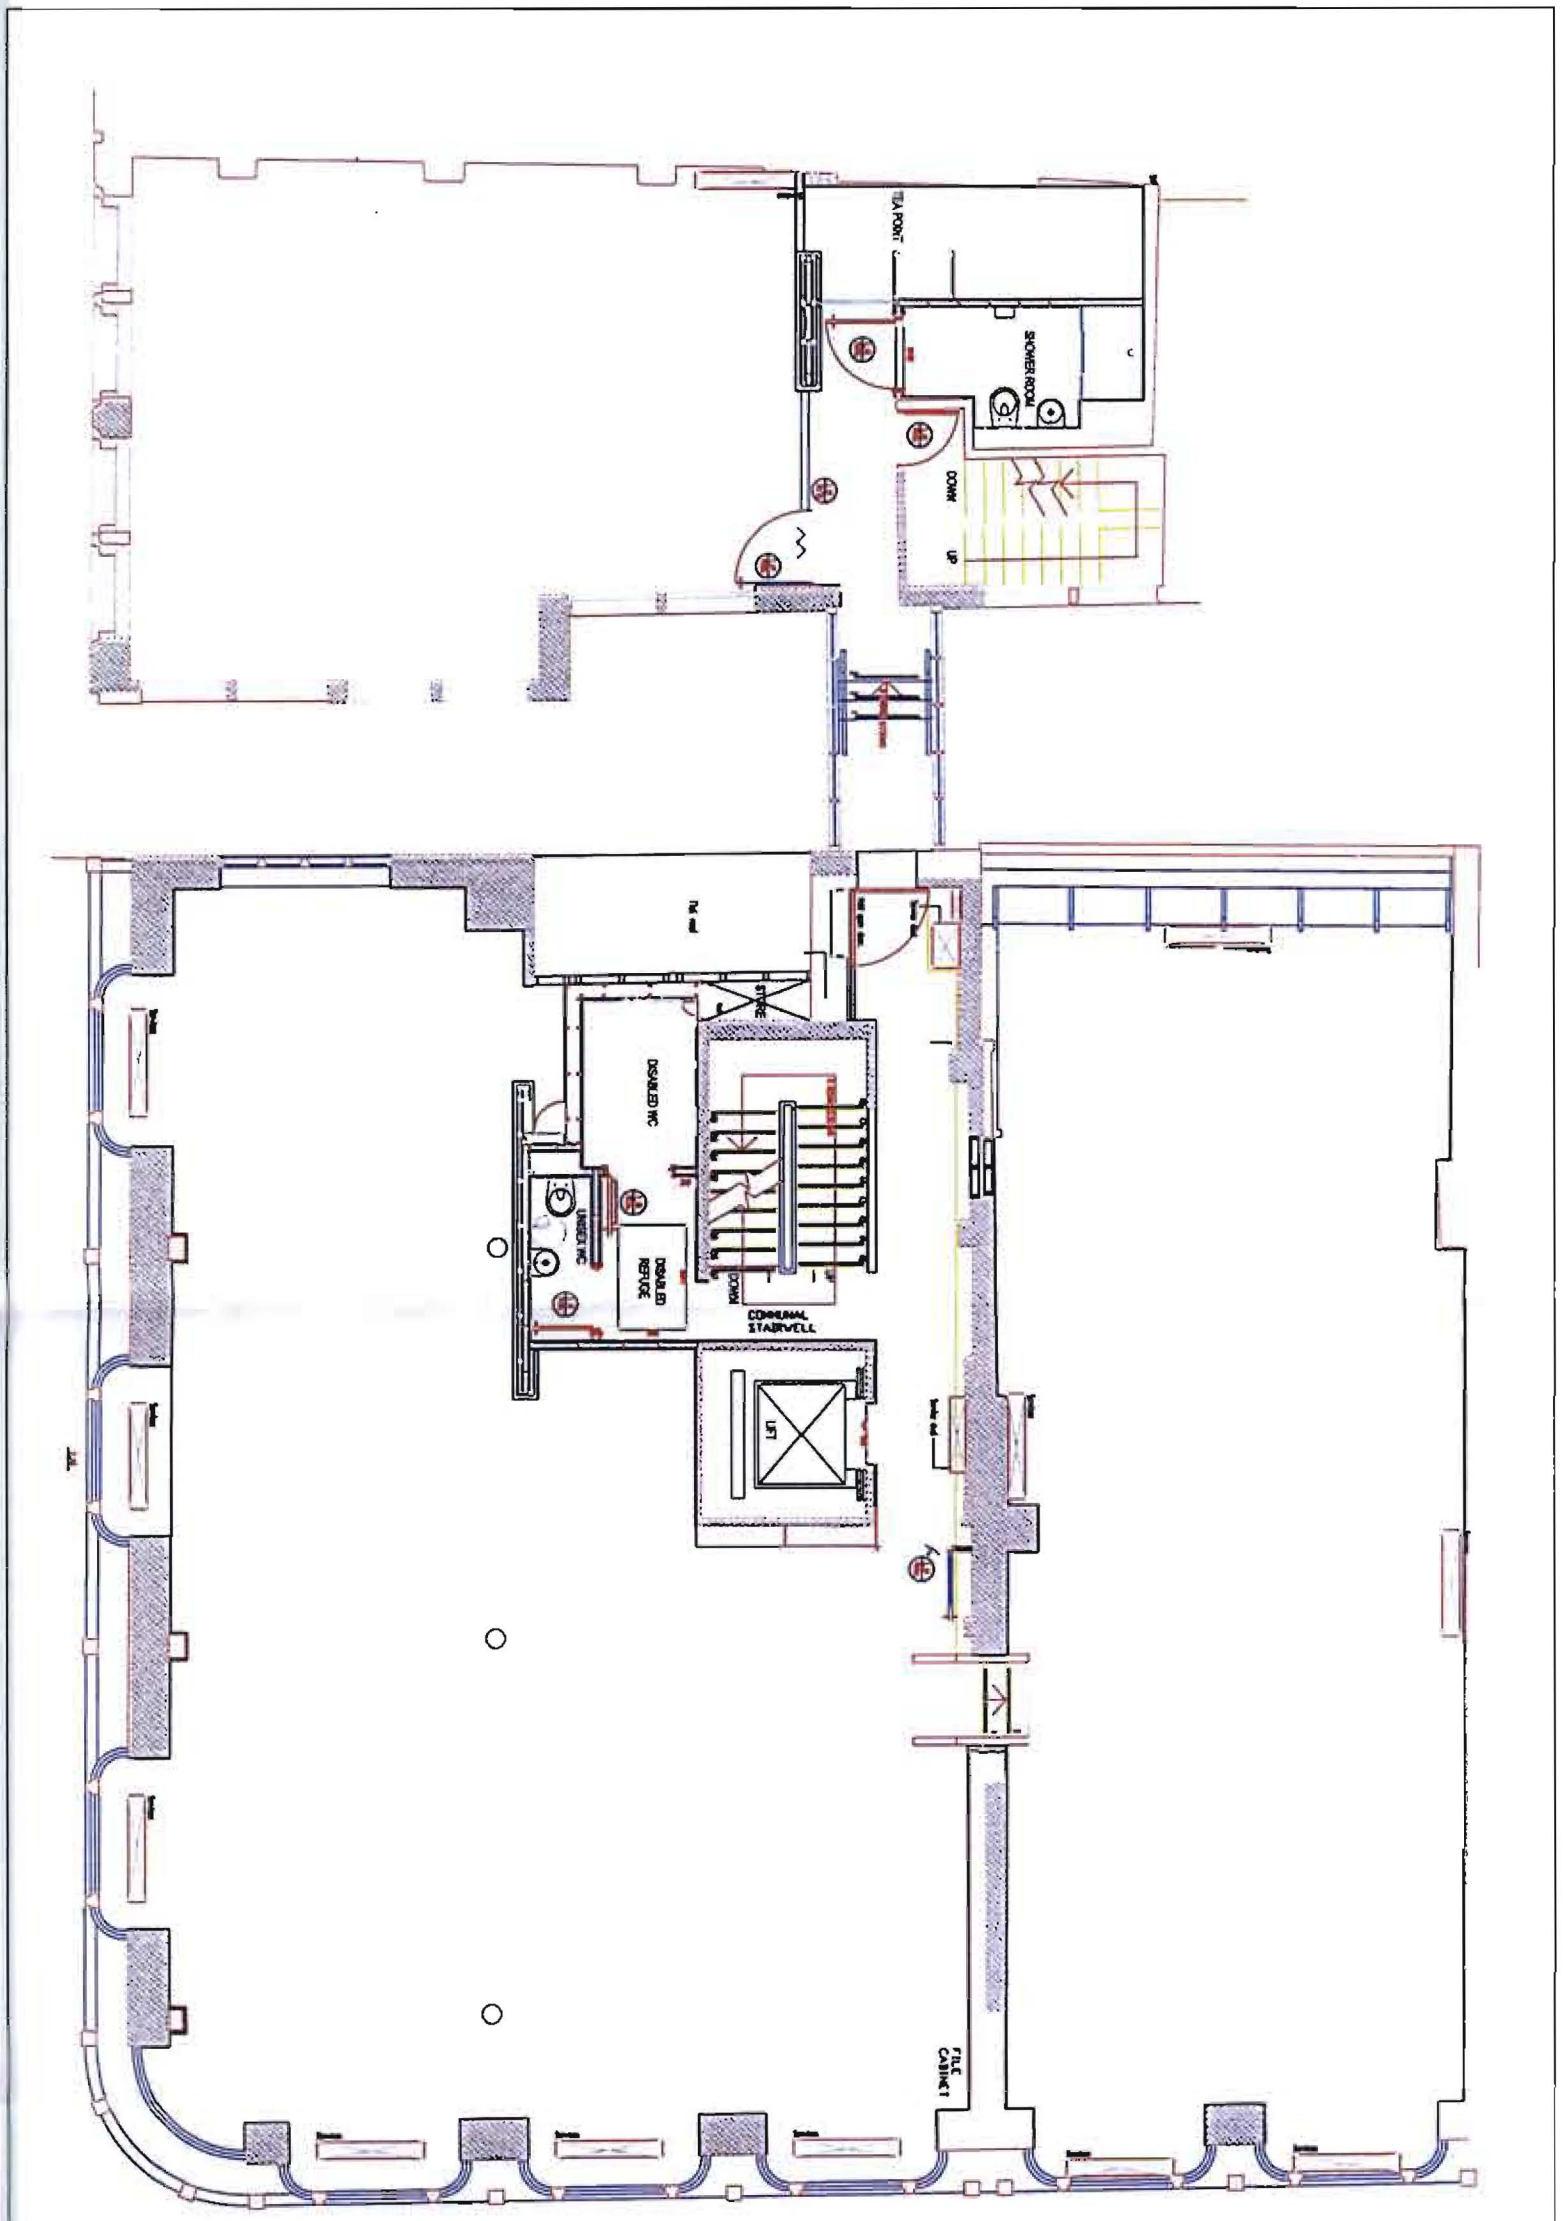


EXISTING - SECOND FLOOR PLAN

ADDRESS: Second Floor The Chambers Police Street Manchester M2 2LQ	CLIENT: The Harley Medical Group	COMMENTS:
	SCALE: 1:100@A3	
	AREA: 3155SqFt or 293.1SqM	

RECD 02 SEP 2008
PLANNING