© Copyright: All rights reserved. This drawing must not be reproduced without permission. Do not scale from this drawing.
All dimension are in millimetres unless otherwise stated. Any discrepancies should be reported to House Architecture Ltd



PROPOSED FRONT ELEVATION @ 1:50



PROPOSED SIDE ELEVATION @ 1:50

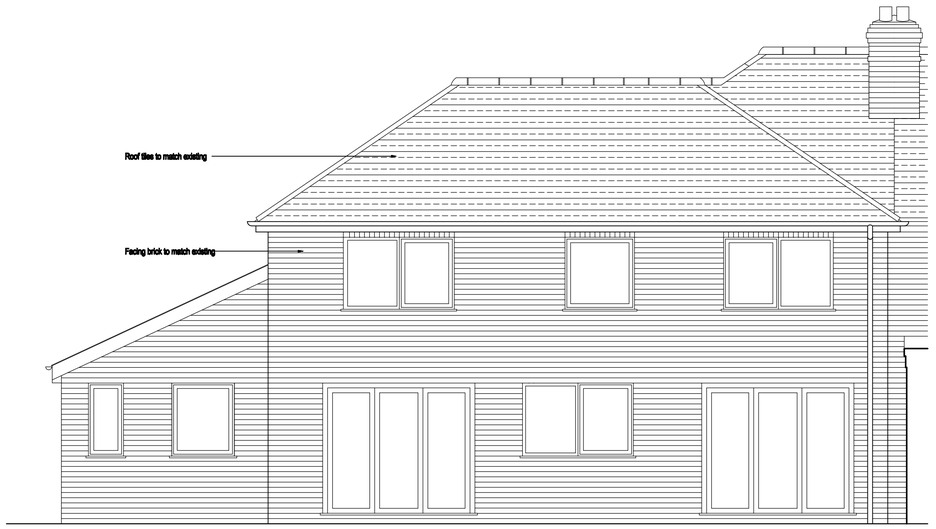

PROPOSED REAR ELEVATION @ 1:50

METRES

0 5

SCALE

REV B: EXTENSION ROOF LOWERED TO 500mm BELOW MAIN ROOF

REV A: EXTENSION SET BACK 100MM, EXTENSION ROOF LOWERED

house architecture

HOUSE ARCHITECTURE LTD
60 Emocroft Road
Marple Bridge, Stockport, SK6 5DY
Tel: 0161 355 0226
Mobile: 07726 529424
E Mail: mail@housearchitecture.co.uk

client	Mr Martin Draper
project	Proposed extensions to side and rear of 2 Tuscan Road, East Didsbury, Manchester
title	PLANNING AMMENDED Proposed Elevations
date: July 2009	scale: 1:50 @ A1
drg no.: 0903/AL2 Rev B	drawn: RC