
Ordnance Survey®

OS Sitemap®

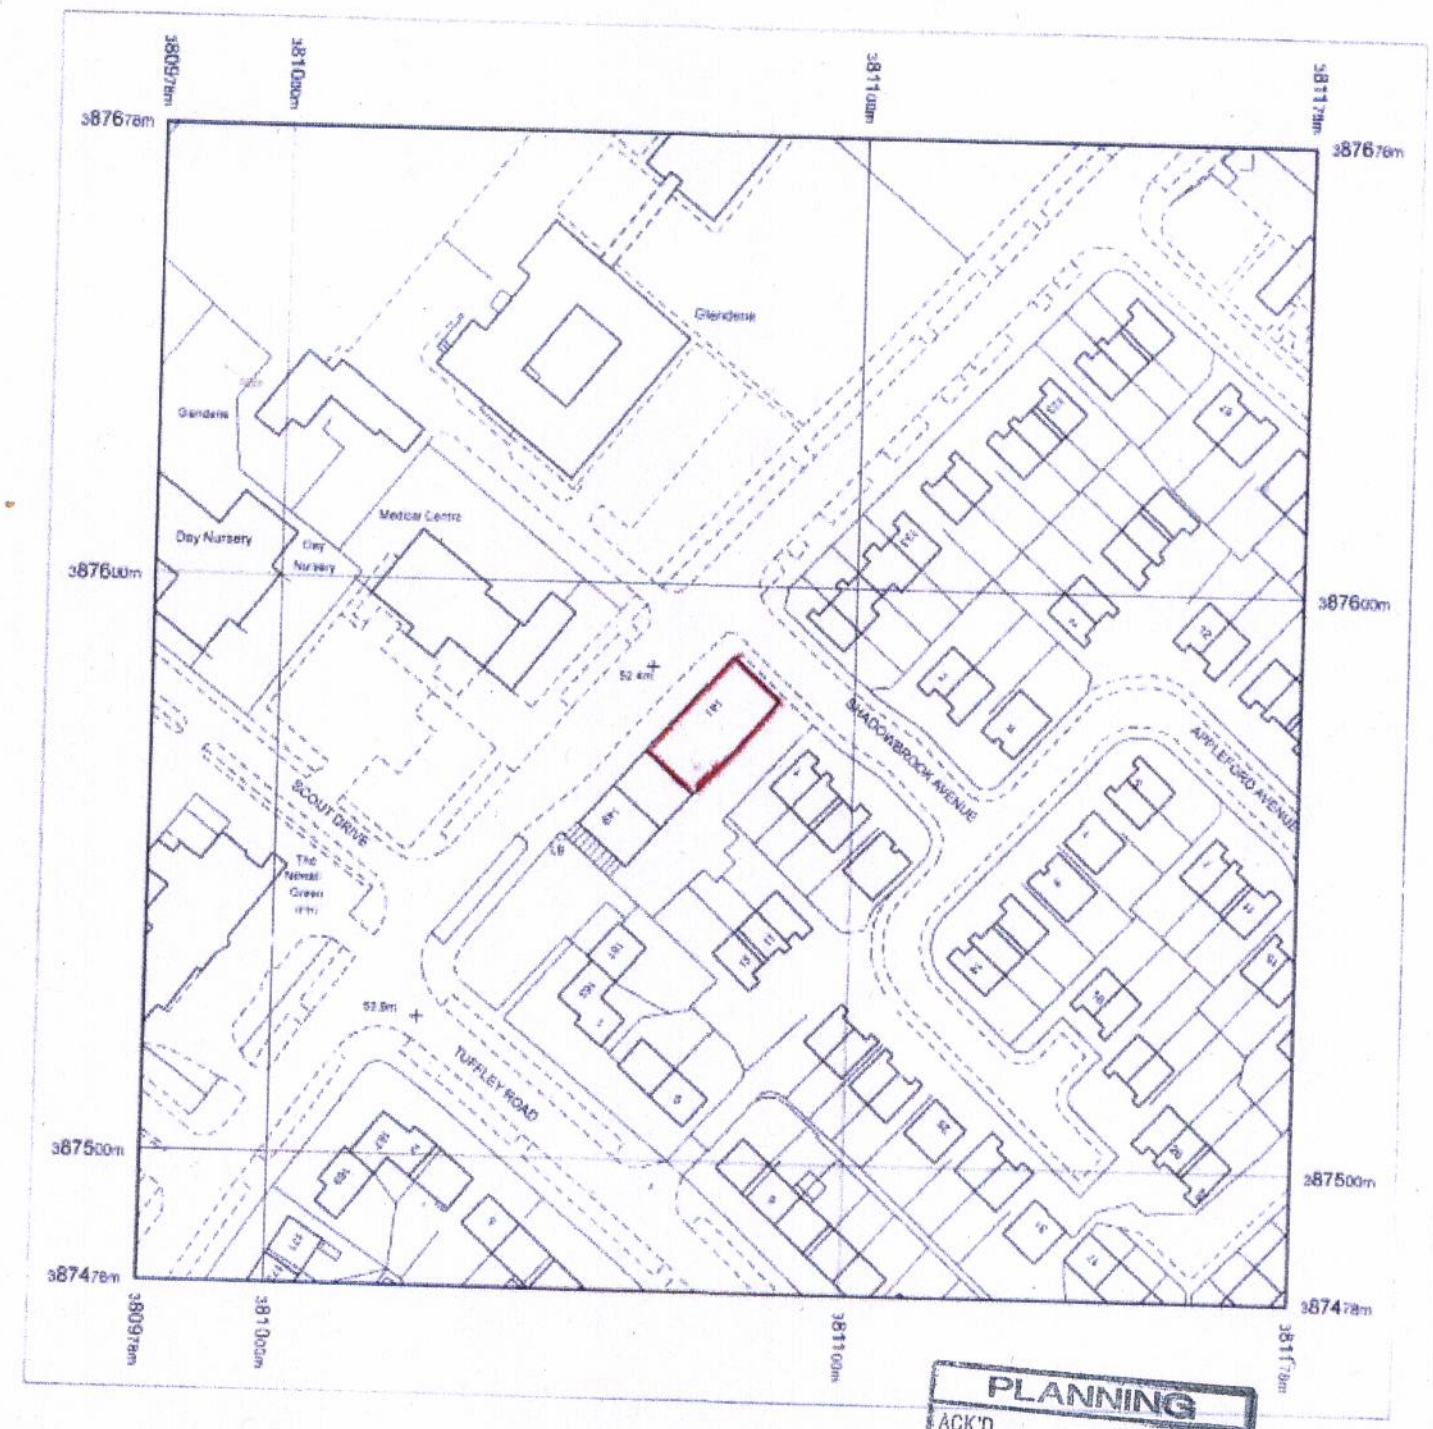

Produced 22.12.2009 from the Ordnance Survey National Geographic Database and incorporating surveyed revision available at this date. © Crown Copyright 2009

Reproduction in whole or part is prohibited without the prior permission of Ordnance Survey

Ordnance Survey, the OS Symbol and OS Sitemap are registered trademarks of Ordnance Survey, the national mapping agency of Great Britain

The representation of a road, track or path is no evidence of a right of way

The representation of features as lines is no evidence of a property boundary

Metres
0 20 40

Scale 1:1250

Supplied by: **Latitudo**
Serial number: 01020200
Centre coordinates: 381078 387577.5

Further information can be found on the OS Sitemap Information leaflet or the Ordnance Survey web site www.ordnancesurvey.co.uk

PLANNING
ACK'D
REPLIED
RECD 8 JAN 2010
DATE

141 Greenbrow Road

Newall Green

M23 2DB