

EXISTING (PART) PLAN 1:100

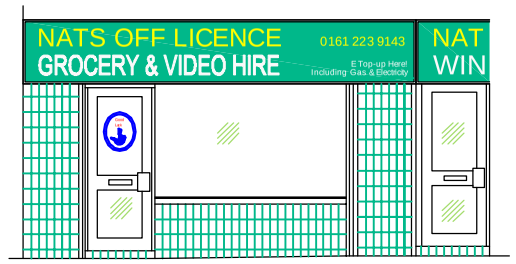

EXISTING ELEVATION 1:100

Scale 1:100
0 1 2 3

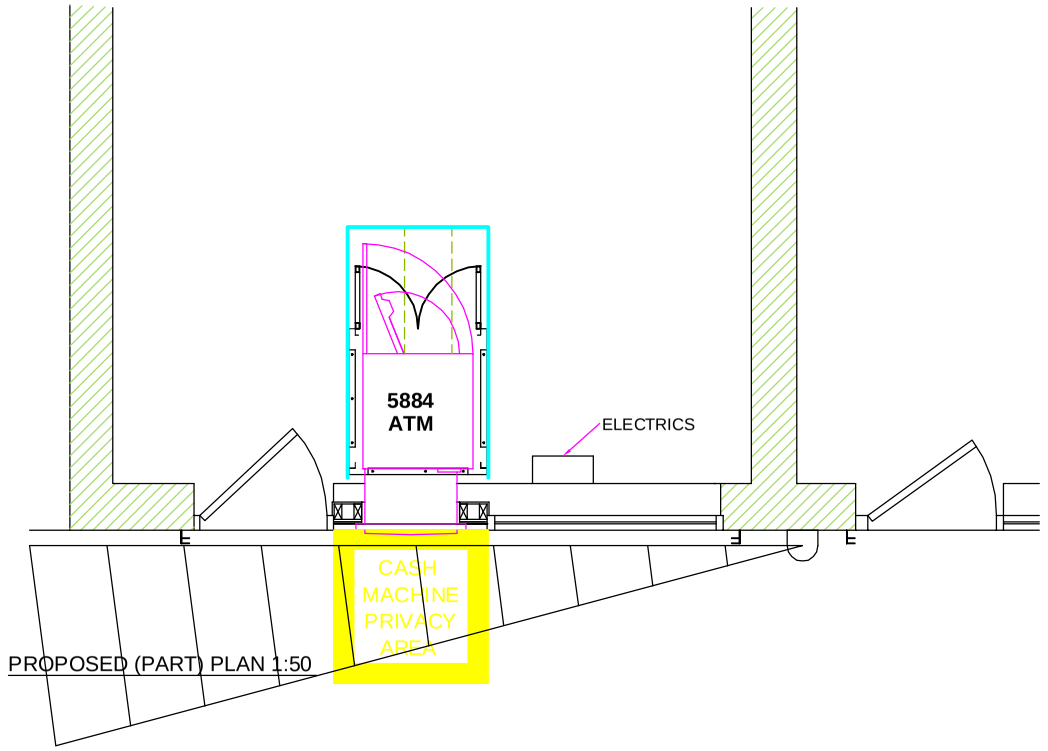

PROPOSED (PART) PLAN 1:50

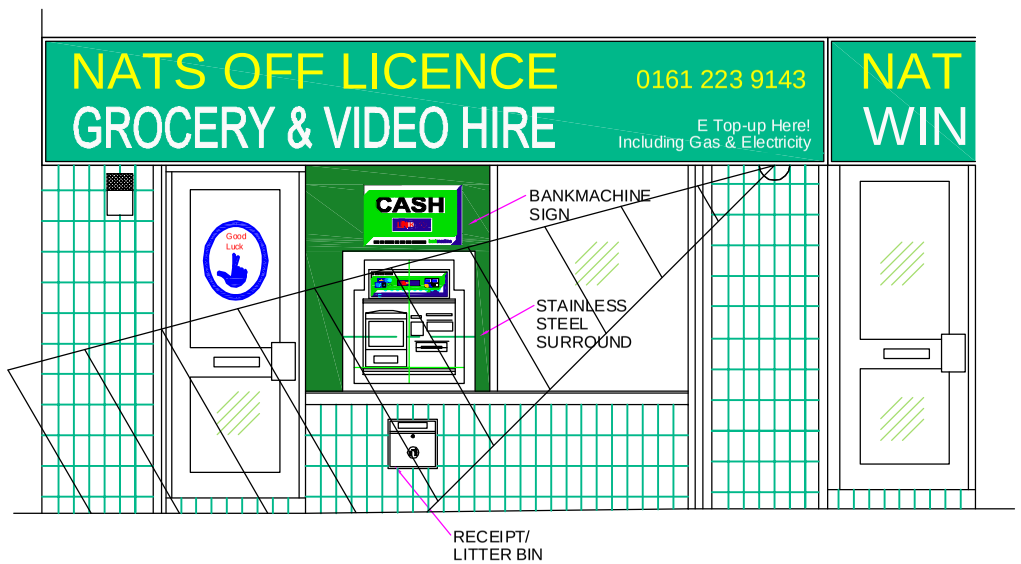

PROPOSED ELEVATION 1:50

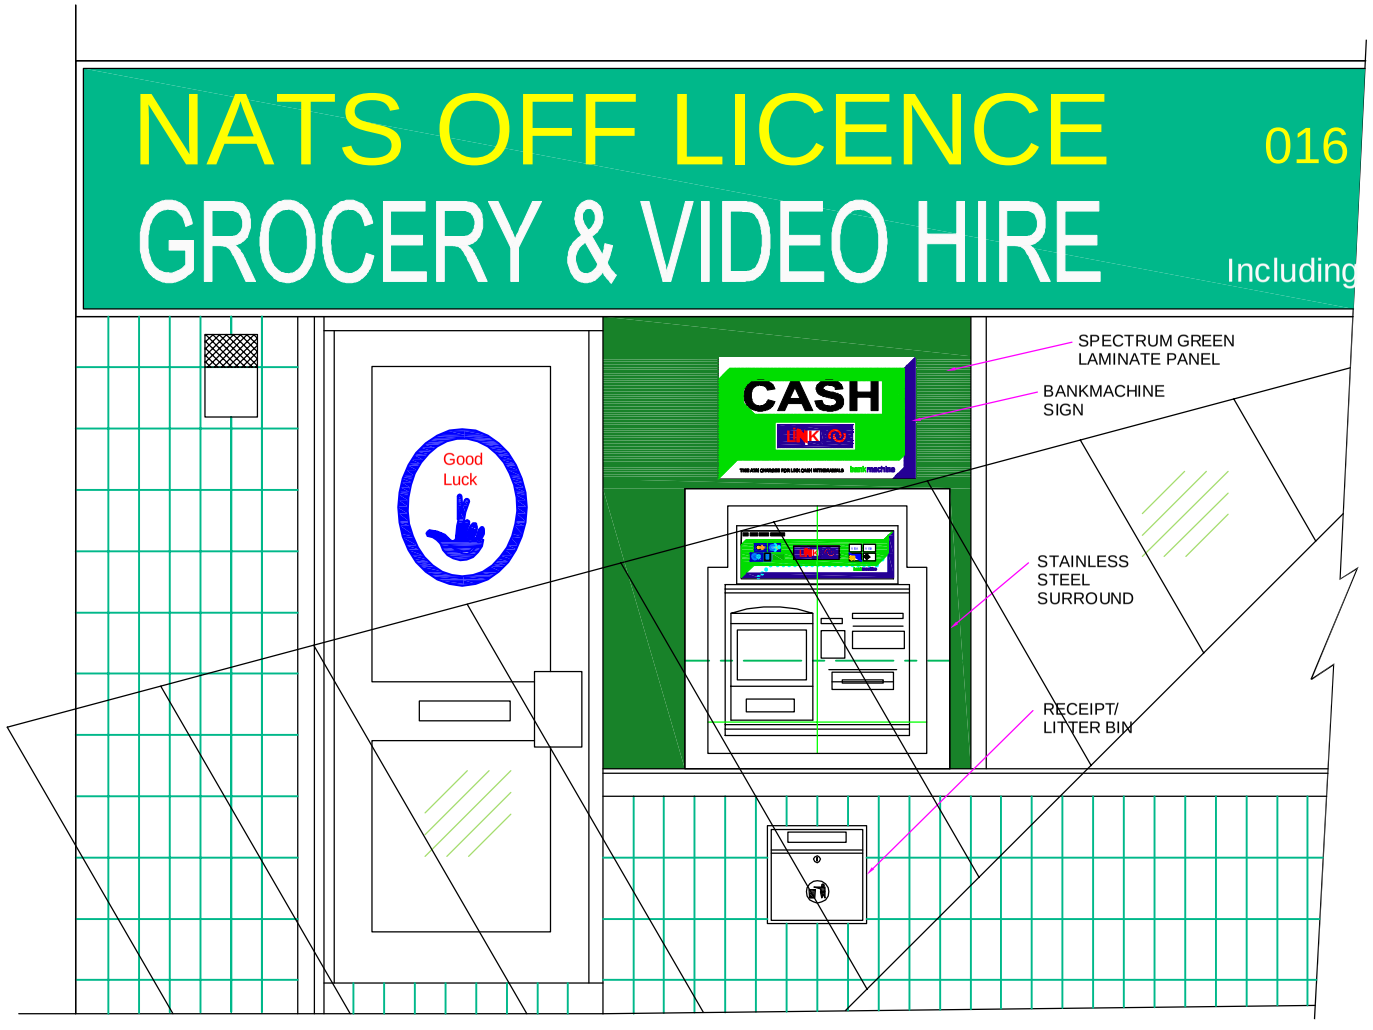

PROPOSED (PART) ELEVATION

Scale 1:25
0 1 2 3

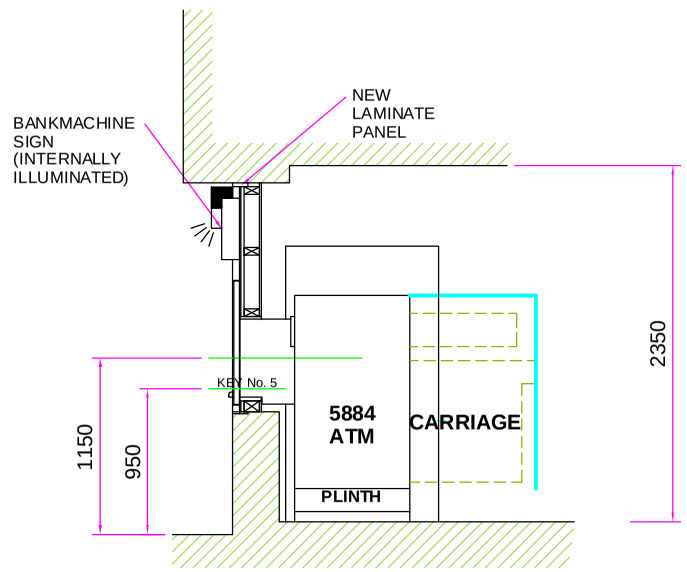

SECTION AT ATM LOCATION 1:50

Scale 1:50
0 1 2 3

AND BUILDING REGULATION PURPOSES.

GENERAL NOTES

LIGHTING :-
ALL LIGHTING TO BE POSITIONED TO AVOID DIRECT GLARE ON THE EYES OF THE USER AND UNWANTED REFLECTIONS FROM THE SCREEN OR OPERATING FEATURES. GLARE FROM LIGHTING TO BE AVOIDED

ACCESS TO ATM :-
COMFORTABLE SIDE REACH CONTOURS FOR WHEELCHAIR USERS TO COMPLY WITH FIGURE 10 OF THE DOCUMENT "ACCESS TO ATM's UK DESIGN GUIDLINES 2002".

COMFORTABLE VIEWING ANGLES FOR AMBULANT DISABLED PERSONS TO COMPLY TO FIGURE 4 OF THE DOCUMENT "ACCESS TO ATM's UK GUIDLINES 2002".

COMFORTABLE VIEWING ANGLES AND REACH CONTOURS FOR NON DISABLED PEOPLE TO COMPLY WITH FIGURE 15 OF THE DOCUMENT "ACCES TO ATM's UK GUIDLINES 2002".

SIGNAGE :-
ALL SIGNAGE TO CONFORM TO BS 8300:2001 SECTIONS 9.2.2 LOCATION & DESIGN OF SIGNS & INFORMATION AND 9.2.3 VISUAL SIGNS.

ALL NEW GLAZING TO BS 6206

ALL ELECTRICAL WORK DONE TO BS 7671

SITE NOTES

FLOOR CONSTRUCTION :-
LINO TILES ON CONCRETE

MODIFY ROLLER SHUTTER

EXISTING GLAZING PANEL TO BE REMOVED. NEW MULLION, SMALLER GLAZING PANEL, SPECTRUM GREEN LAMINATE PANEL WITH SECURITY BACKING,

ELECTRICS, PLINTH, EXTERNAL LIGHT,ATM PRIVACY AREA, CCTV, EXTERNAL LIGHT & SECURITY ENCLOSURE TO BE INSTALLED.

APERTURE TO BE FORMED IN LAMINATE PANEL WITH SECURITY BACKING

LAMINATE PANEL
A 9MM MDF CORE, FACED FORMICA LAMINATE, COMPENSATING LAMINATE TO REVERSE
WALL CONSTRUCTION (SECURITY BACKING)
100x50mm STUDS @ 400mm CENTRES CLAD WITH EXPAMET MESH (1282F)
+ 18mm MDF (SCREWED) + PLASTERBOARD (INTERNALLY)

WORK TO BE CARRIED OUT BY OTHERS

REMOVE SOCKETS & SHELVING UP AGAINST THE WINDOW.

REVISION	DESCRIPTION	DATE
04		
03		
02		
01	CCTV, LIGHT AND CCTV ADDED FOR PLANNING	13/01/10

SITE ADDRESS
NATS OFF LICENCE,
585-587 ASHTON NEW ROAD, CLAYTON, MANCHESTER, M11 4ED

TITLE
PROPOSED AUTOMATED TELLER MACHINE (ATM) INSTALLATION FOR BANKMACHINE

DRAWN	DATE	SCALE
BM	18/11/09	VARIOUS
REF/DRG No.	SHEET	REVISION
E006341	1	01

CLIENT
bankmachine

CompleteTechnicalServices Ltd.
ATM Installation & Project Management