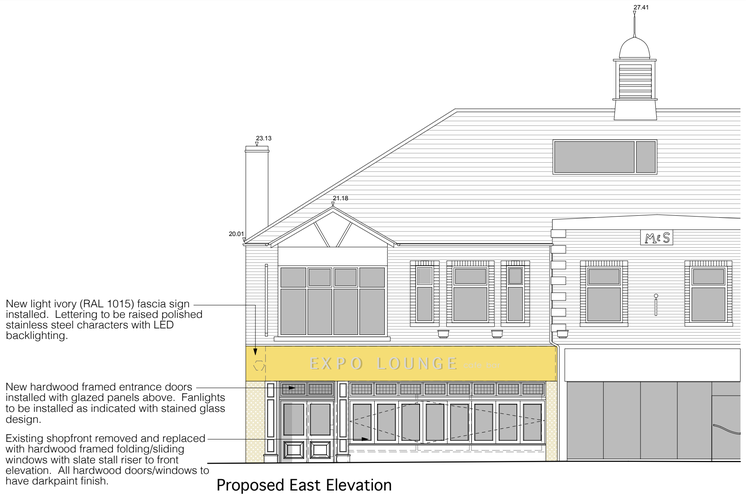

Proposed East Elevation

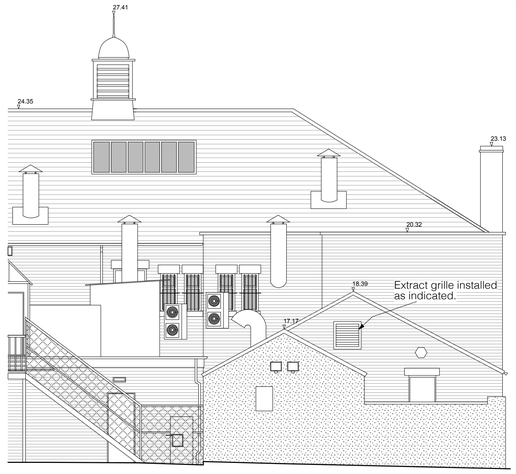

Proposed West Elevation



Proposed South Elevation

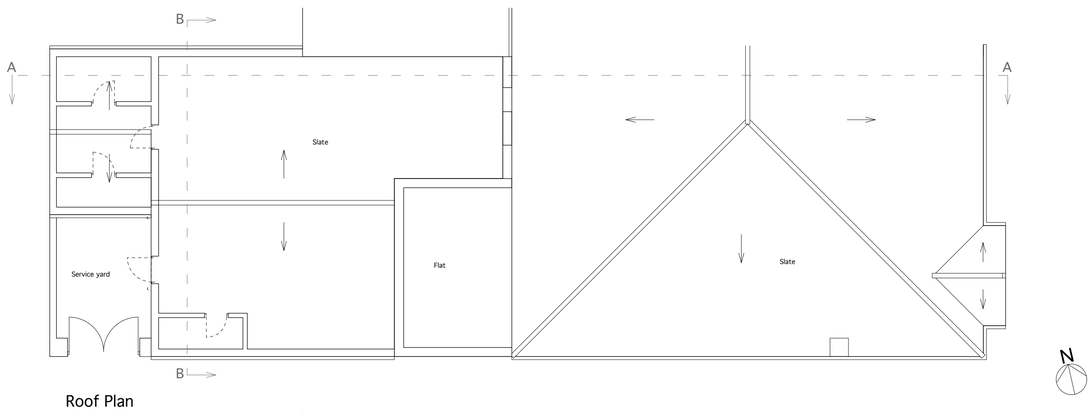

Roof Plan

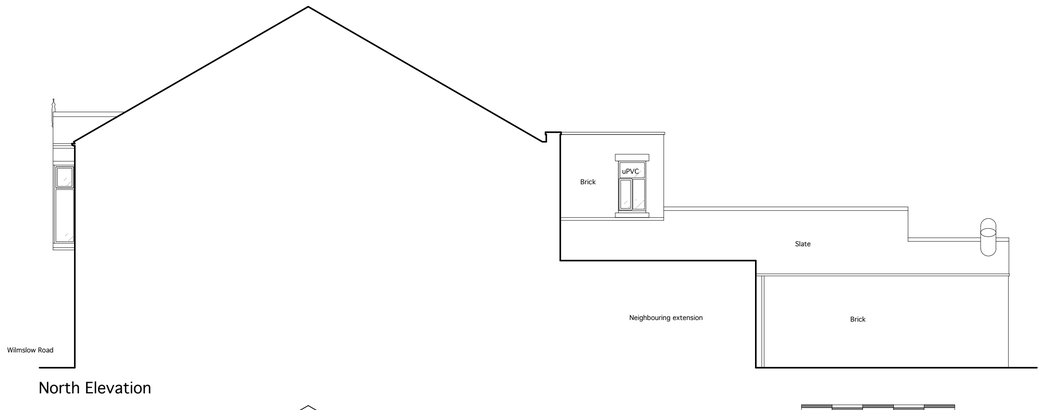

North Elevation

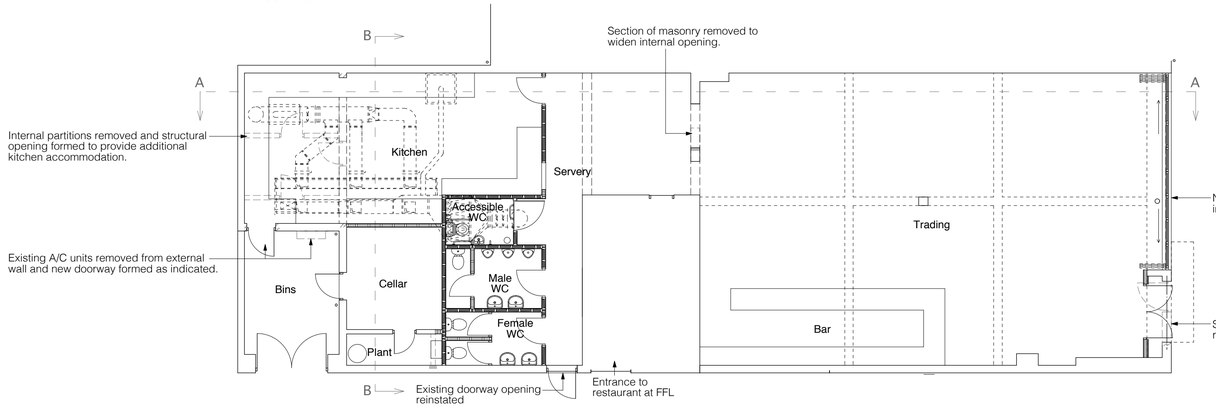

Ground Floor Plan

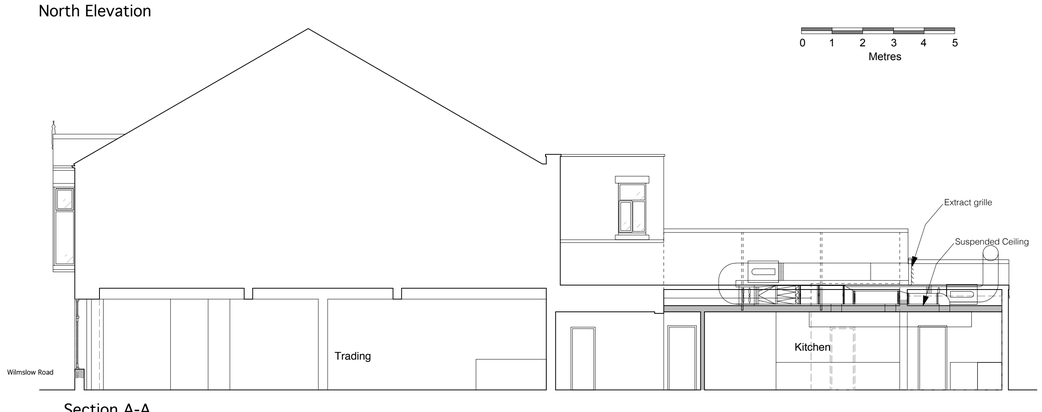

Section A-A

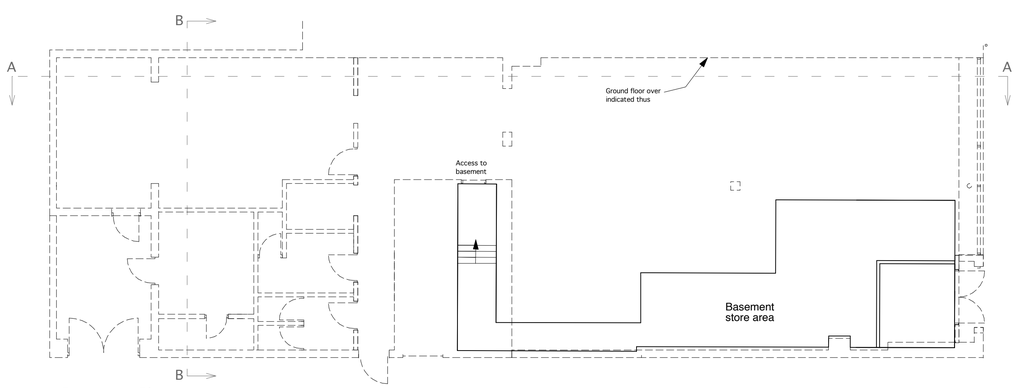

Basement Plan

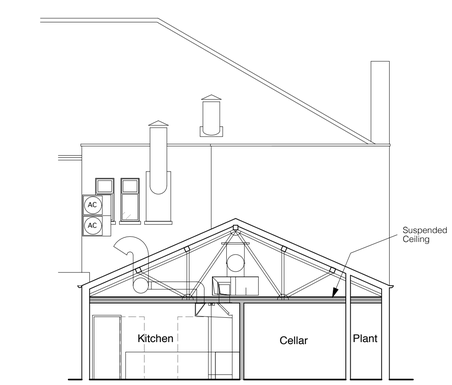

Section B-B

Revision	Date	Initials	Details
B	11 03 13	AA	Extract details added to drawings.
A	01 03 13	AA	Bar re-located

Purpose of Issue

PLANNING

RICHARD PEDLAR ARCHITECTS
ARCHITECTURE • CONSERVATION • URBAN DESIGN

4 Grove Road, Redland, Bristol, BS6 6UJ
Tel: 0117 9742612 Fax: 0117 9737349
Web: www.rpca.co.uk info@rpca.co.uk

Project: Proposed Lounge Bar, 766 Wilmslow Road, Didsbury, Manchester

Client: Loungers Ltd

Title: Plans, Sections & Elevations as Proposed

Drawing No. LNG2786.02B

Scale 1:100 @ A1 Date Dec 2012

Responsibility is not accepted for errors made by others in scaling from this drawing. All construction information to be taken from figured dimensions only.