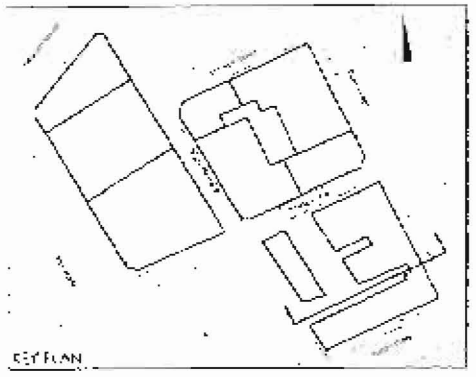

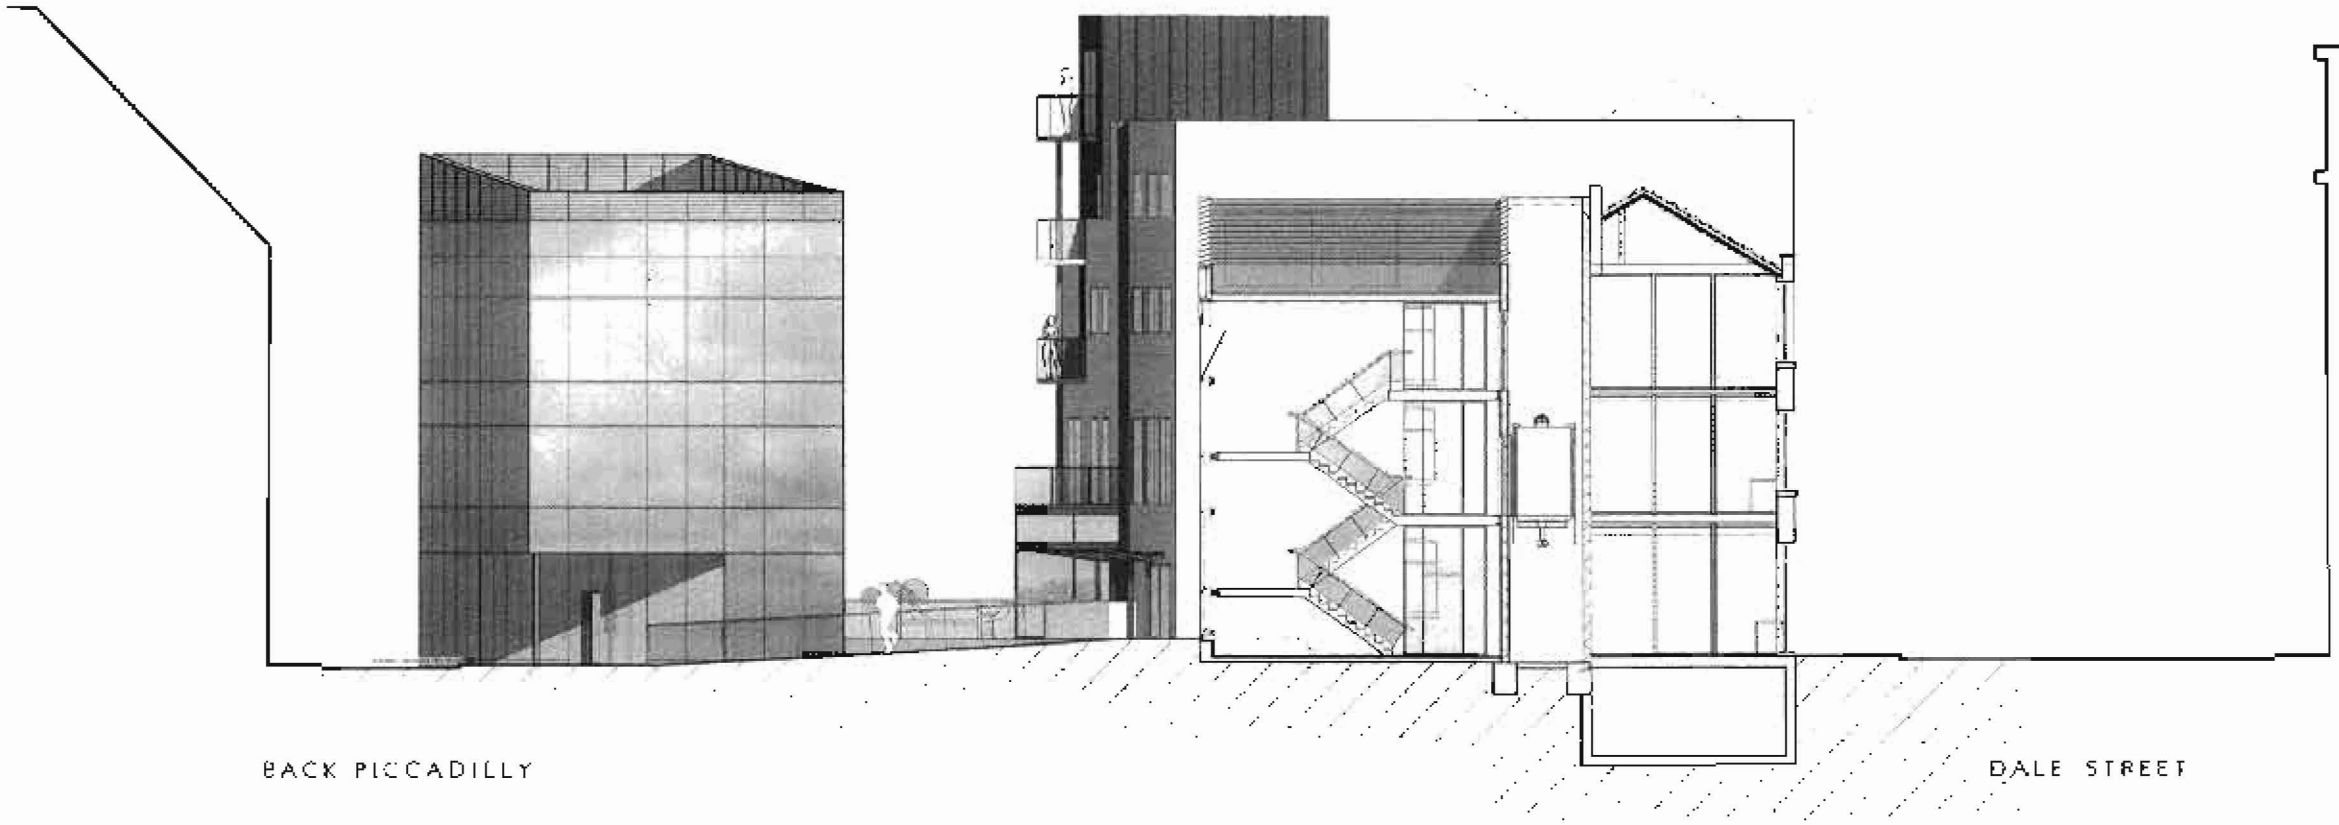



description	date	rev

ADELPHI SQUARE 2007 APPLICATION
for
Eastern Green Ltd

SECTION PP
With context

8848
P(337)

makinarchitecture
www.makinarchitecture.com
t 0 51 [illegible] f 0 51 [illegible]
SK sketch P proposed F review C construction AB as-built

DO NOT SCALE FROM THIS DRAWING
DIMENSIONS TO BE CHECKED ON SITE

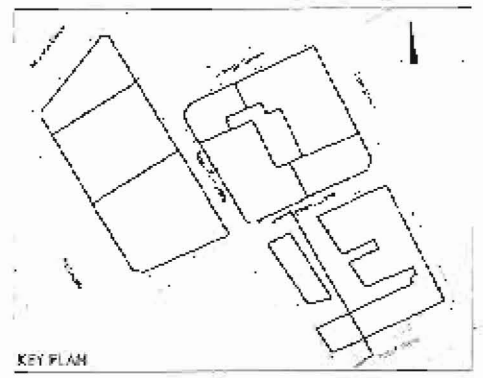

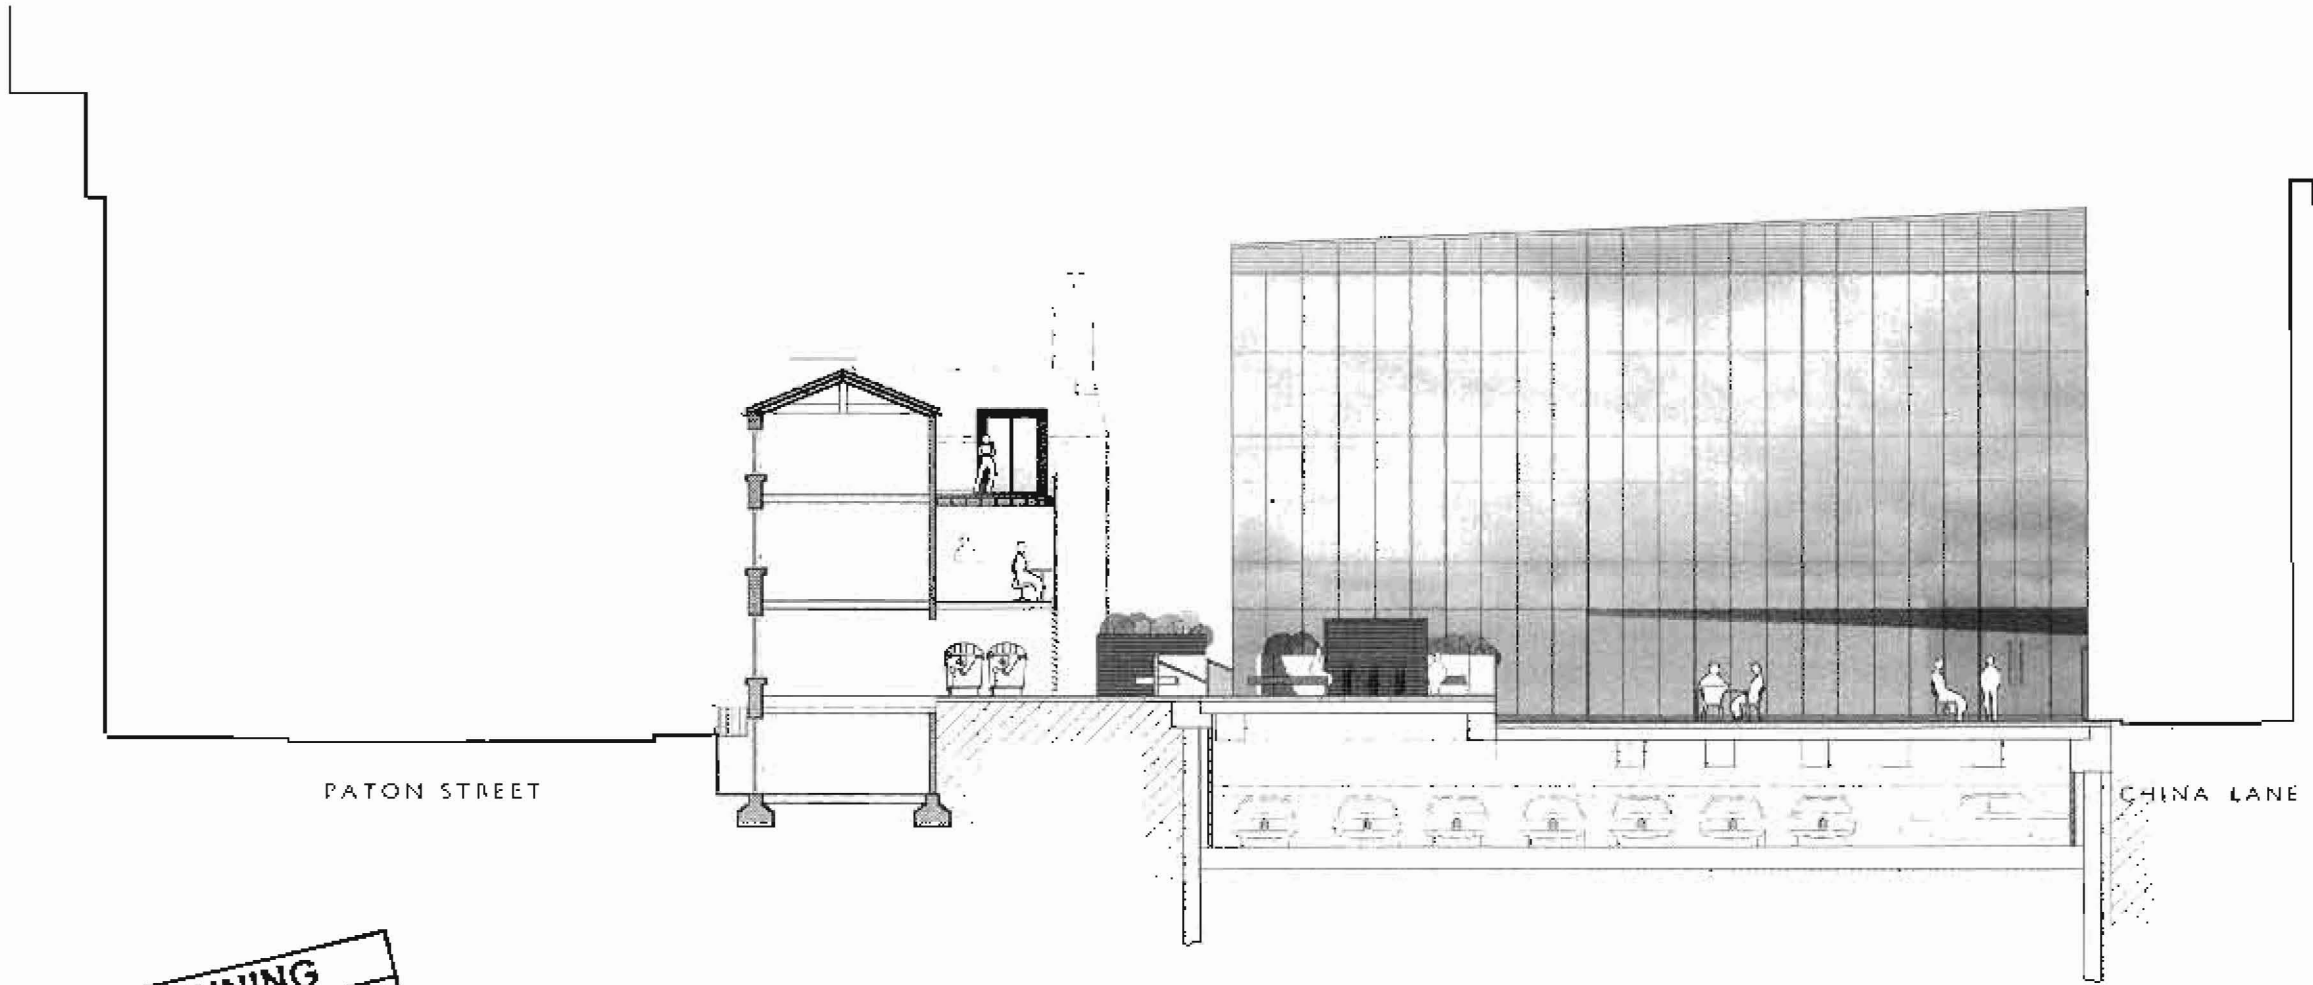

PLANNING
ACK'D
REPLIED
RECD 25 JUL 2008
INC RECD | DATE
M
M
M
FOR ACTION

description	date	rev

ADELPHI SQUARE 2007 APPLICATION
for
Eastern Green Ltd

Section EE with Context

884B
P(338)

makinarchitecture
www.makinarchitecture.com
t: 0161 234 2011 f: 0161 234 2442
SK issue P proposal T tender C construction AB as Set

DO NOT SCALE FROM THIS DRAWING
DIMENSIONS TO BE CHECKED ON SITE