

This drawing is the property of Technical Signs and must not be reproduced in part or in full without prior consent of Technical Signs.

Plan

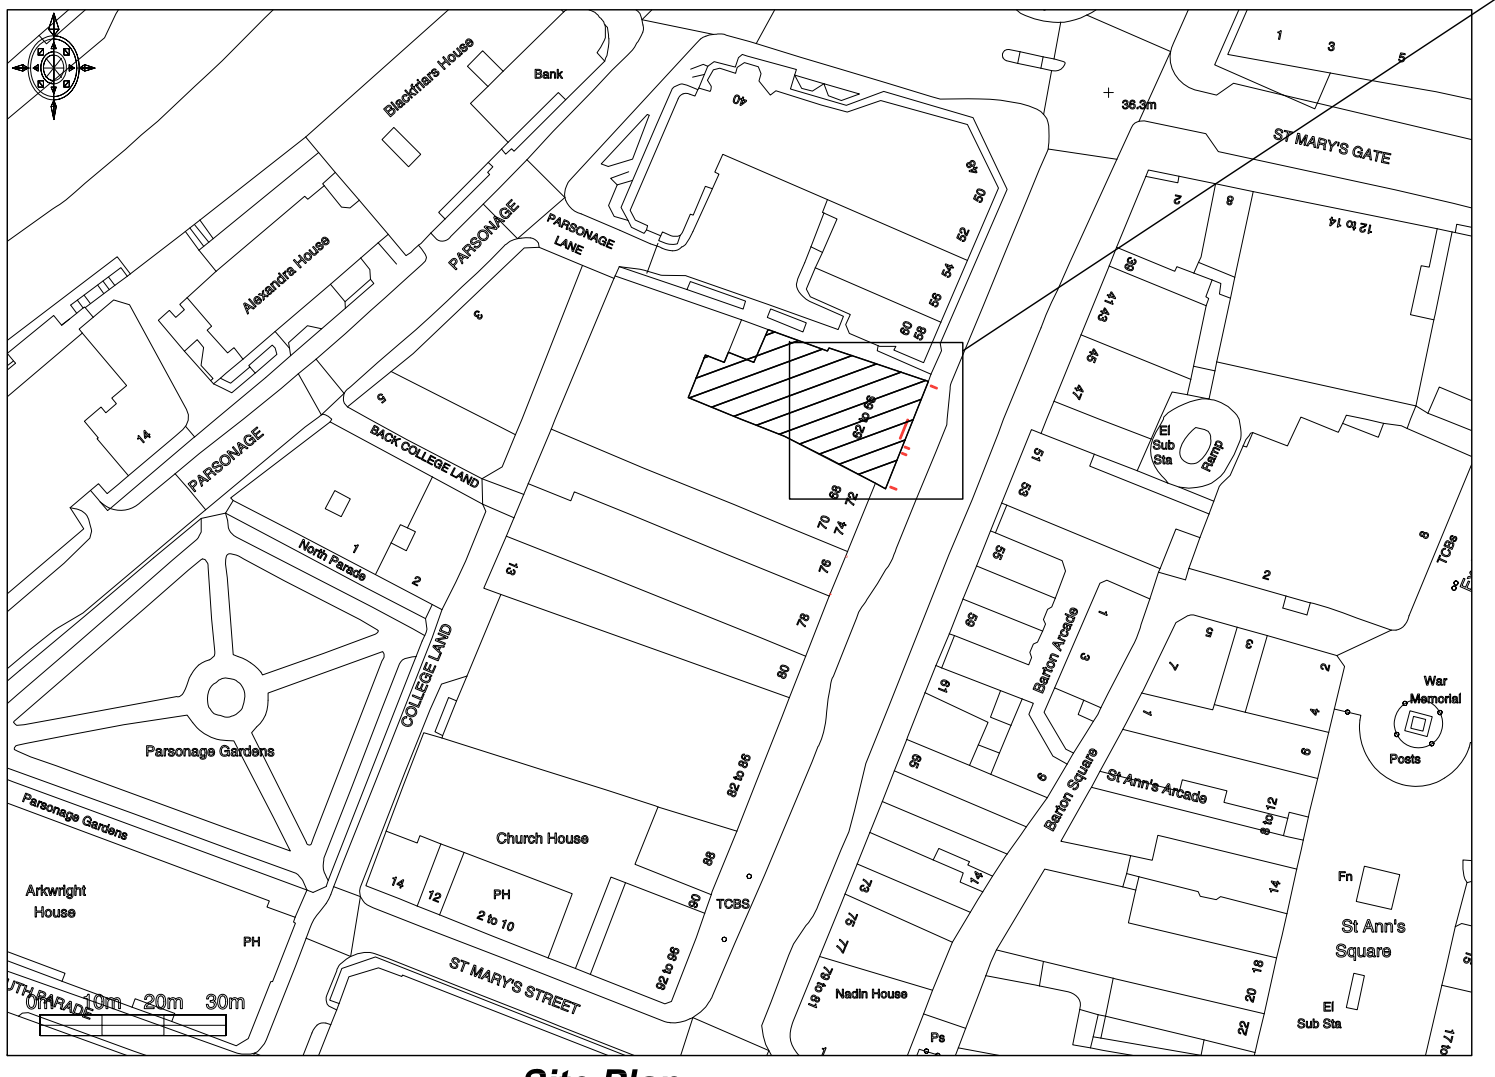

Site Plan
Scale 1:1250

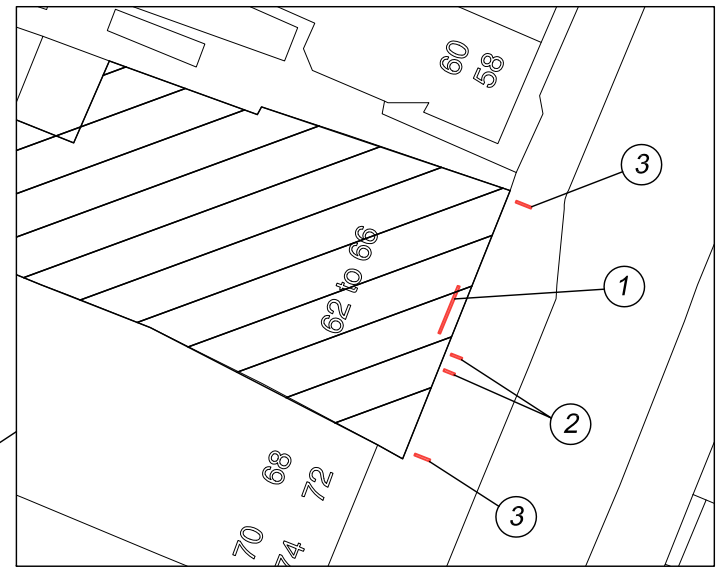

Block Plan
Scale 1:500

1. Text
2. Menu x2
3. Projected sign x2

A	Windbreaks removed	23/09/13

Technical Signs
Floor 1 - Unit 3
Hille Business Centre
132 St Albans Road
Watford, Herts, WD2 4AE
Tel: 01923 811999
Fax: 01923 811998
E-mail: info@technicalsigns.co.uk

Client	The Slug and Lettuce
Address/Job details	66-68 Deansgate Manchester M3 2EN Site Plan
Job No	
Drawn by	DN
Date	15/07/13
Scale	As specified (A3)
Drawing No	375765-5
Rev	A