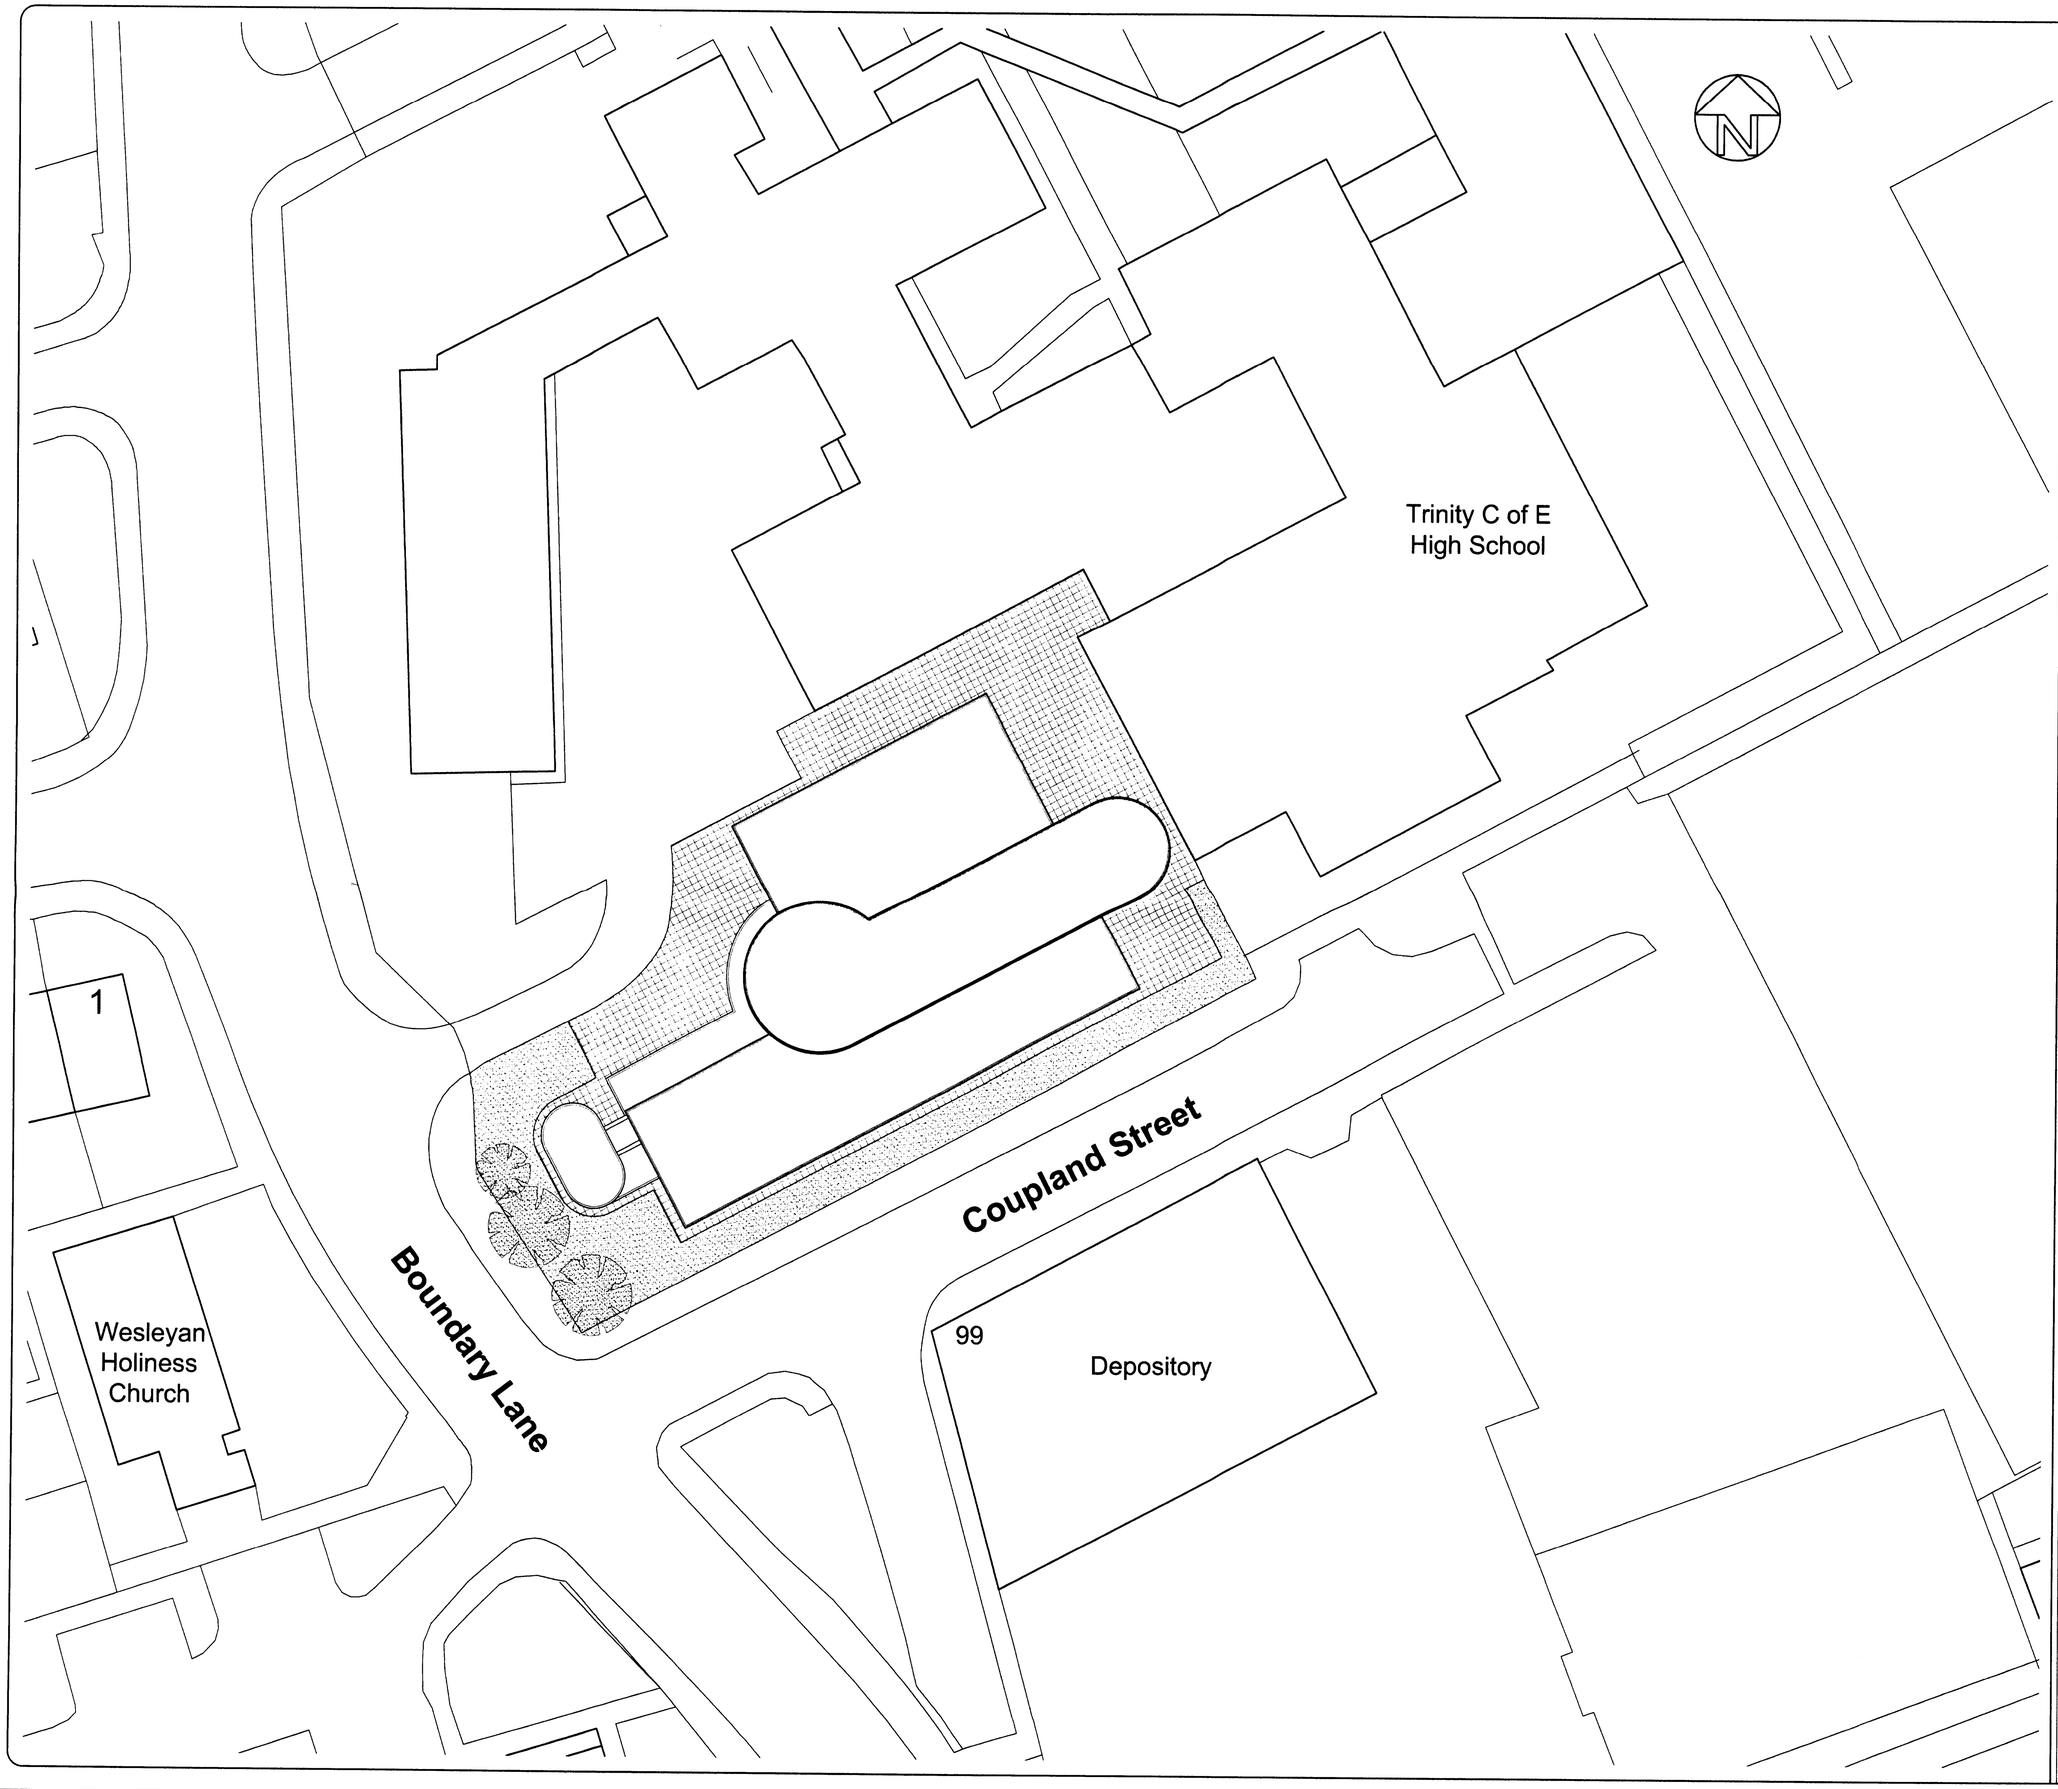


NOTES

The Contractor shall comply with the current Building Regulations whether or not specifically stated on these drawings.

The Contractor shall check and verify all building and site dimensions, levels and sewer invert levels at connection points before work starts.

Do not scale measurements. If in doubt - ask.

This drawing is copyright and may not be copied or given to a third party without written authority from Cowan and Co.

CDM Principles - Managing Hazards

Designers do not need to mention every hazard or assumption, as this can obscure significant issues, but they do need to point out significant hazards.

These are not necessarily those that result in the greatest risks but those that are:

A) Not likely to be obvious to a competent contractor or other designer.
B) Unusual, or
C) Likely to be difficult to manage effectively.

Date	Revisions	Rev
24.10.07	Roof plan amended to suit revised floor plan.	D
12.10.07	Proposed roof plan added.	C
3.10.07	Ground floor plan added.	B
14.9.07	Ground floor plan added.	A

Client
THE SCHOOL GOVERNORS,
TRINITY C of E HIGH SCHOOL,
CAMBRIDGE STREET, MANCHESTER.

Project
NEW VI FORM BUILDING.

PLANNING
ACK'D
REPLIED
RECD 22 JAN 2008
M
M
M
REGISTRATION

Drawing Title
PROPOSED SITE PLAN

COWAN & CO
CHARTERED ARCHITECTS
CHARTERED BUILDING SURVEYORS
18 Eaton Avenue,
Matrix Park,
Euxton, Preston, PR7 7NA.
Telephone 01772 425360
Fax 01772 425369
E-mail admin@cowanandco.com

Scale	Drawn by
1:250	DJW
Date	Checked
AUG 07	

Drg. No.	Rev.
2368/SK1	D