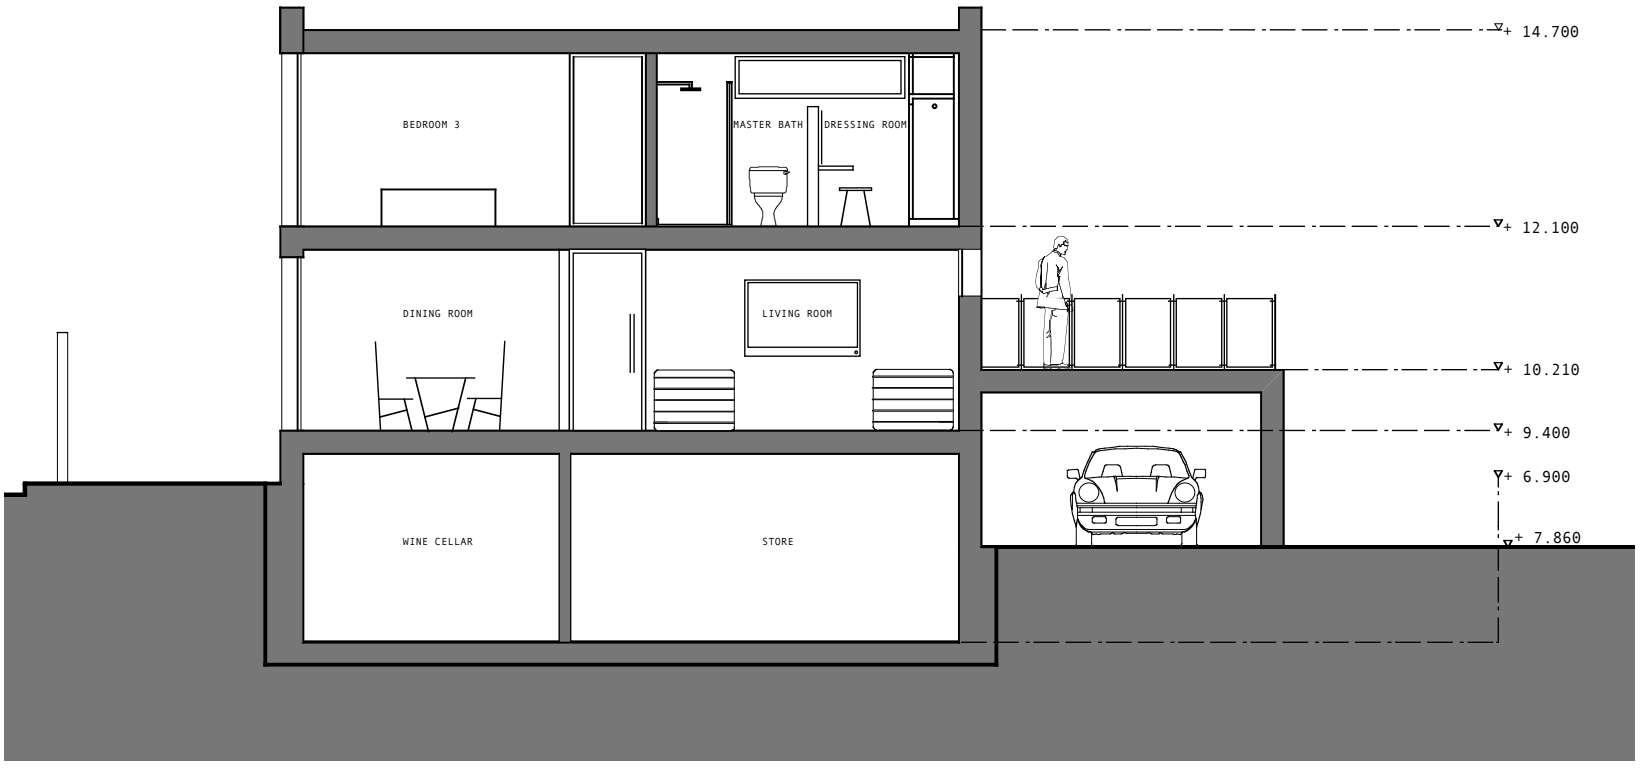

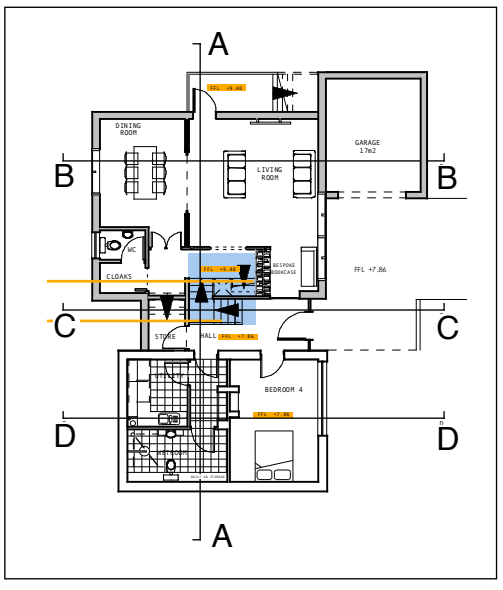

SECTION BB

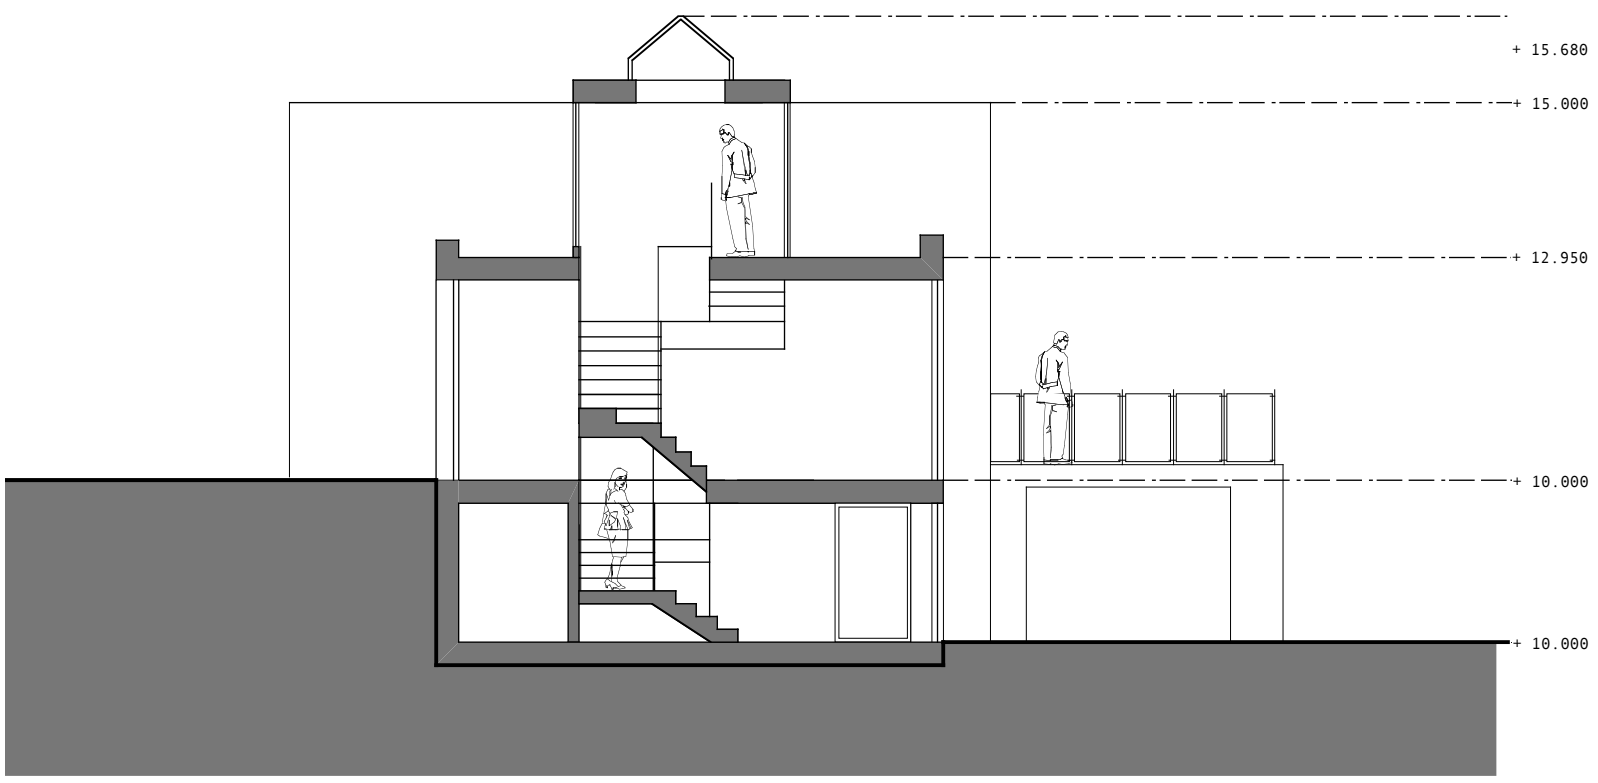

SECTION CC

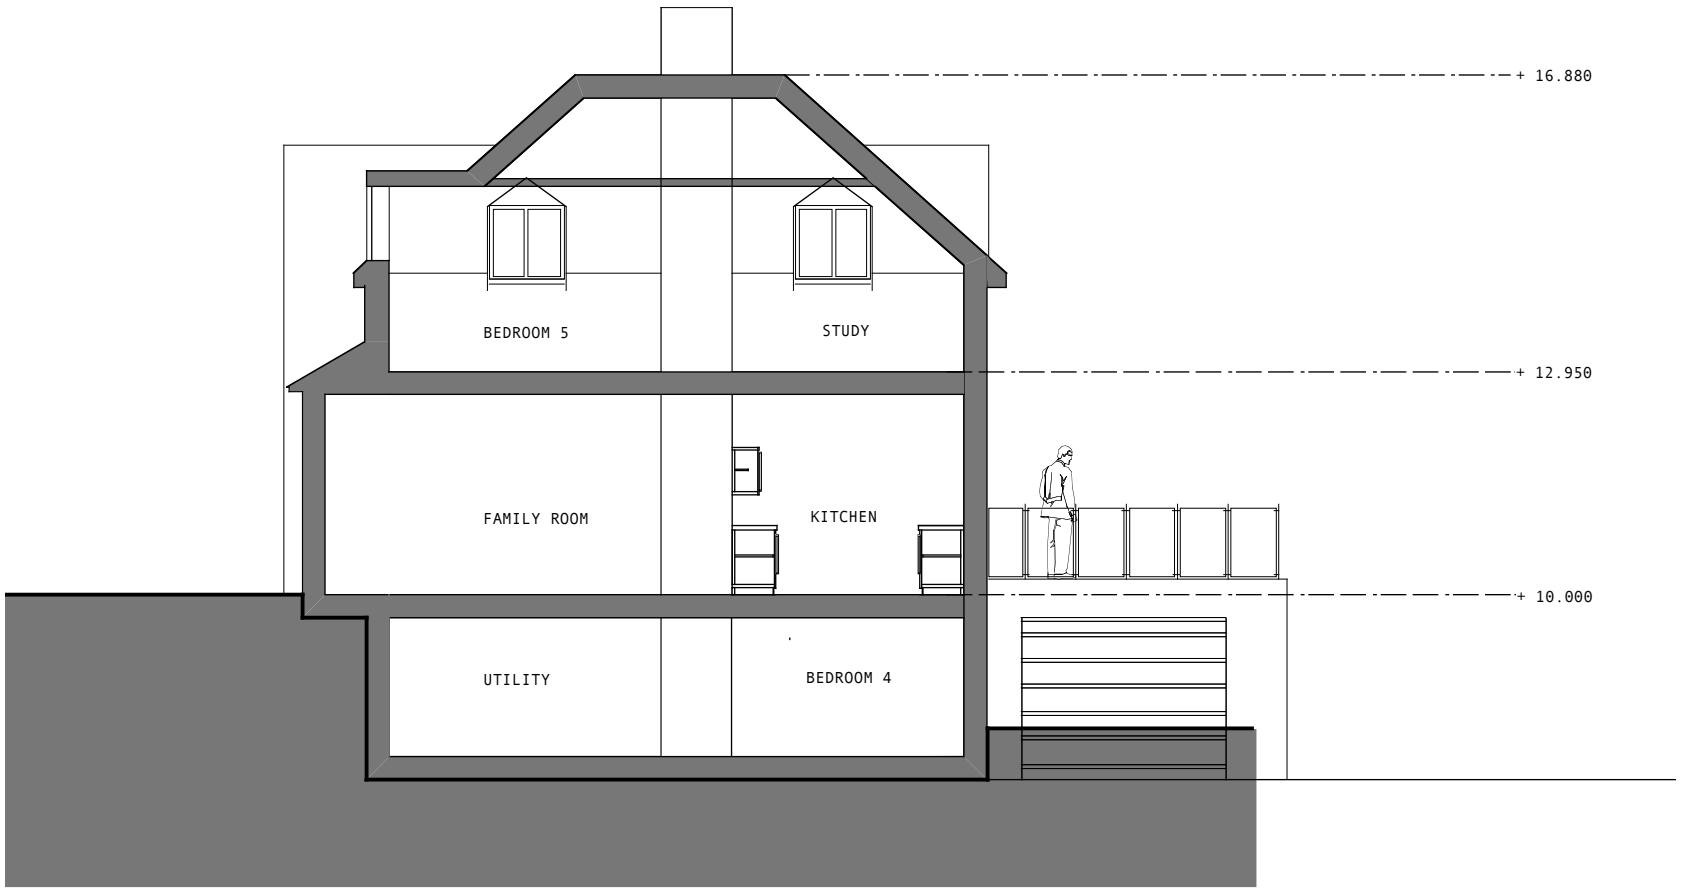

SECTION DD

description	date	rev
-	-	-

Kingston Lodge

Sections BB, CC and DD
proposed

scheme 1201
no. **P(301)**
rev -
scale **1:100@A3**
date 13-06-08
drawn geb

makinarchitecture
URBAN ARCHITECTS & DESIGNERS
www.makinarchitecture.com
t 0161 2360051 f 0161 2283442

DO NOT SCALE FROM THIS DRAWING
DIMENSIONS TO BE CHECKED ON SITE

***SK** sketch **P** proposed **T** tender **C** construction **AB** asbuilt*