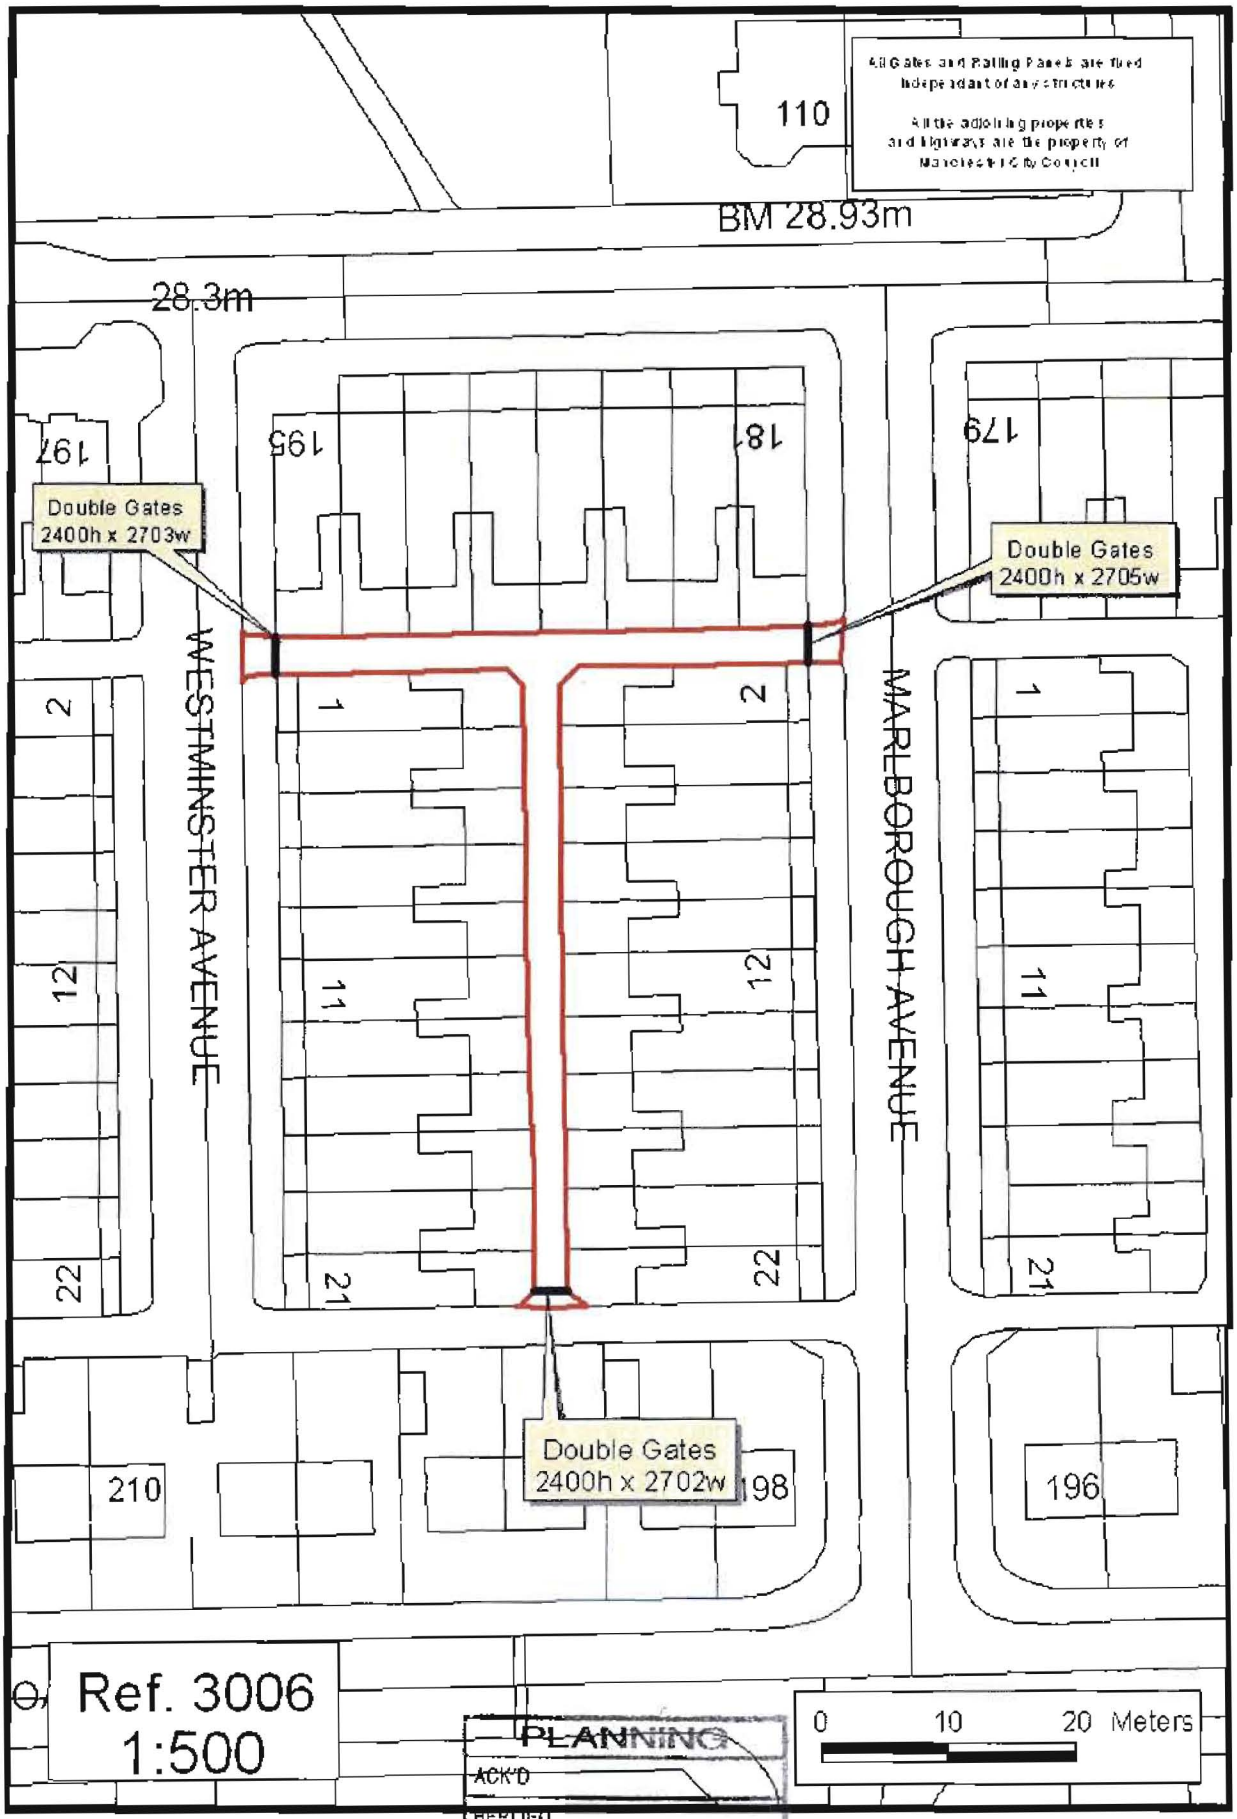
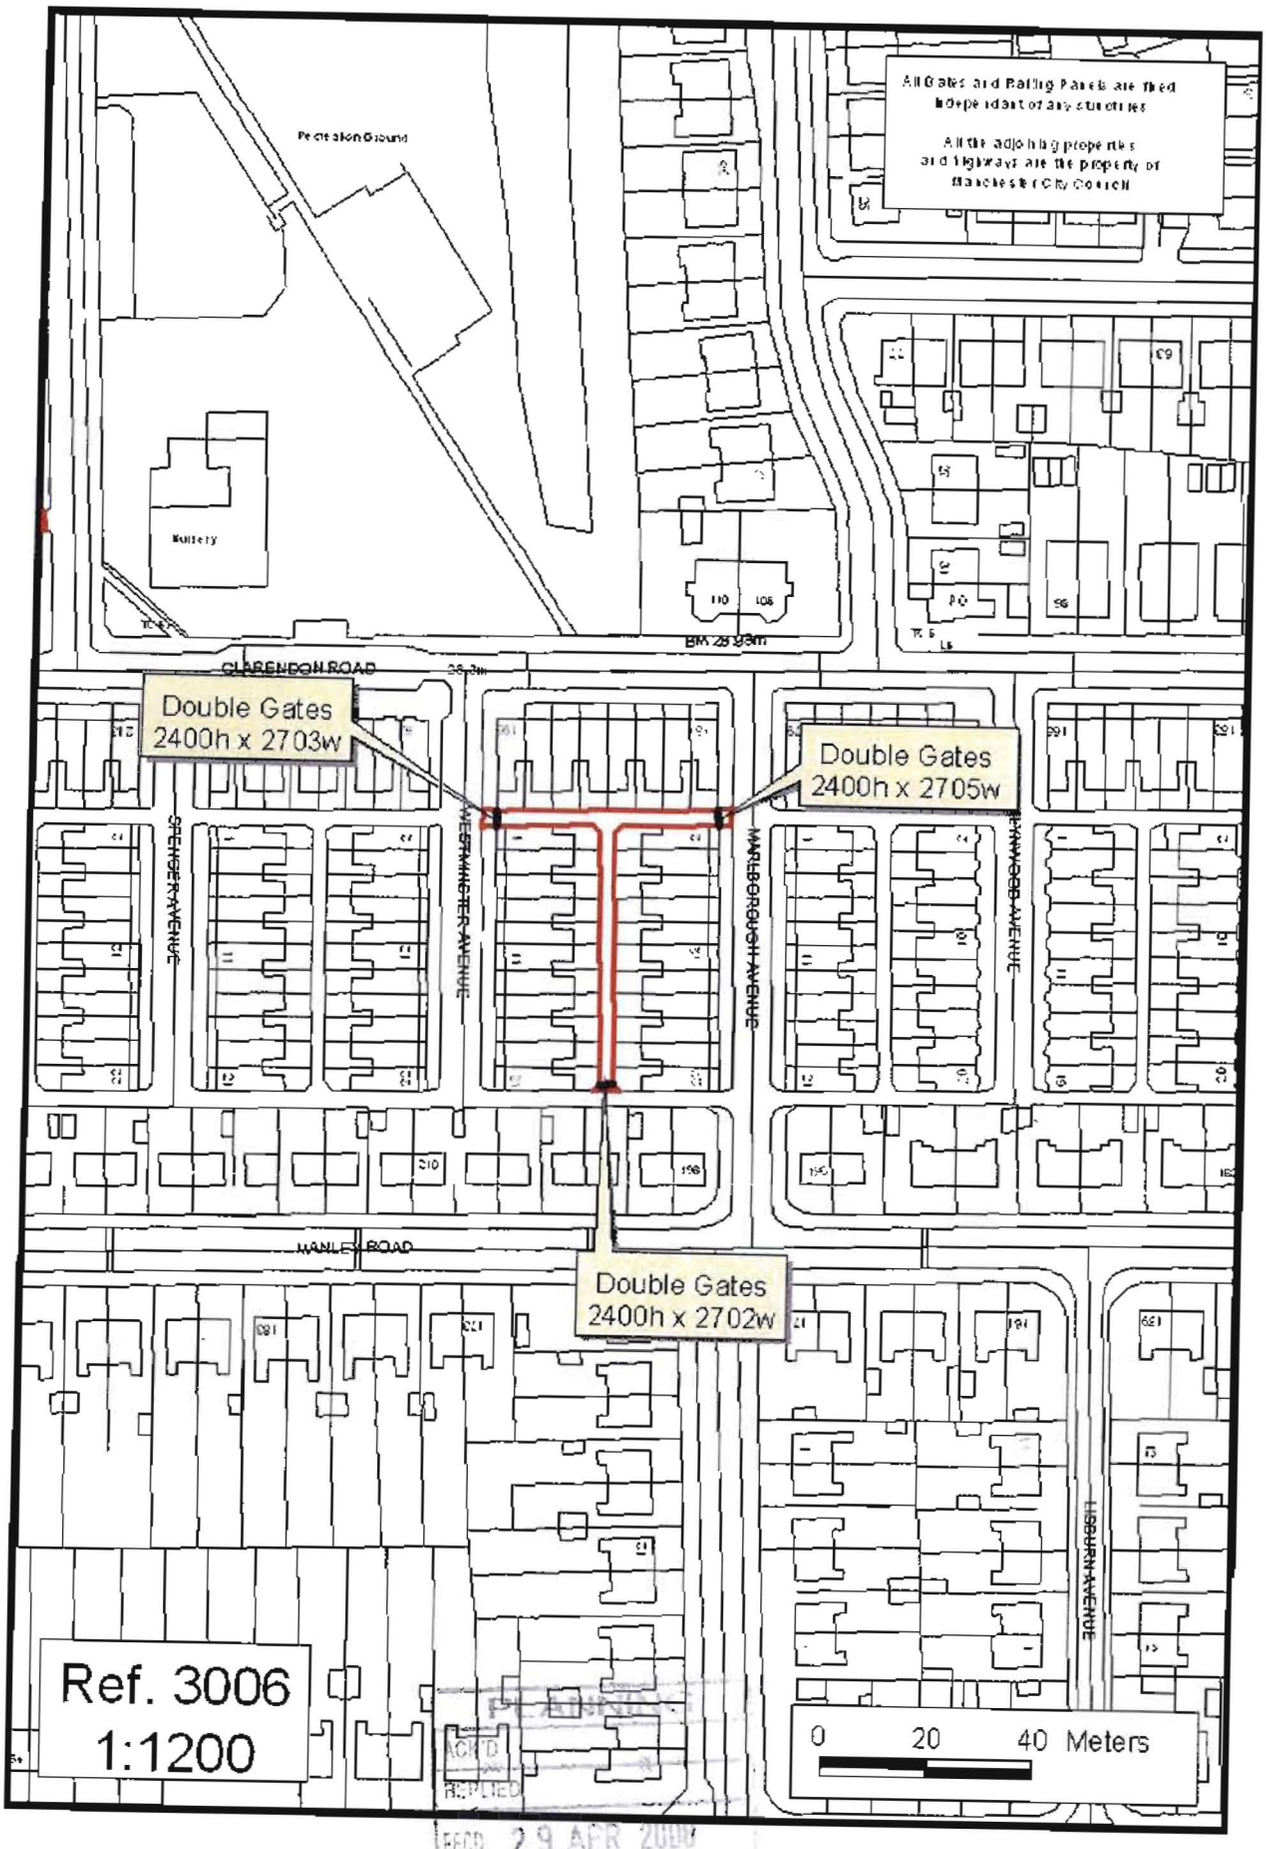

All Gates and Railing Panels are fixed independant of any structure
All the adjoining properties and highways are the property of Manchester City Council
110
BM 28.93m
28.3m
197
195
187
179
Double Gates
2400h x 2703w
Double Gates
2400h x 2705w
WESTMINSTER AVENUE
MARLBOROUGH AVENUE
2
1
2
1
12
11
12
11
22
21
22
21
Double Gates
2400h x 2702w
198
210
196
Ref. 3006
1:500
0 10 20 Meters
PLANNING
ACK'D
REPLIED
RECD 29 APR 2008
DATE
ACTION



PLANNING
ACK'D
REPLIED
RECD 29 APR 2009