

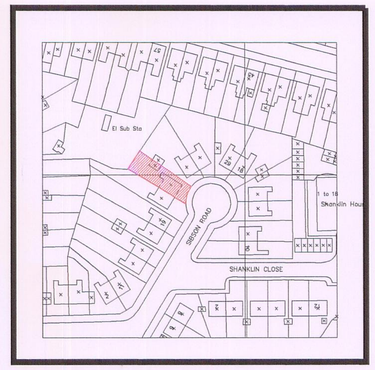



site location plan - scale 1:1250

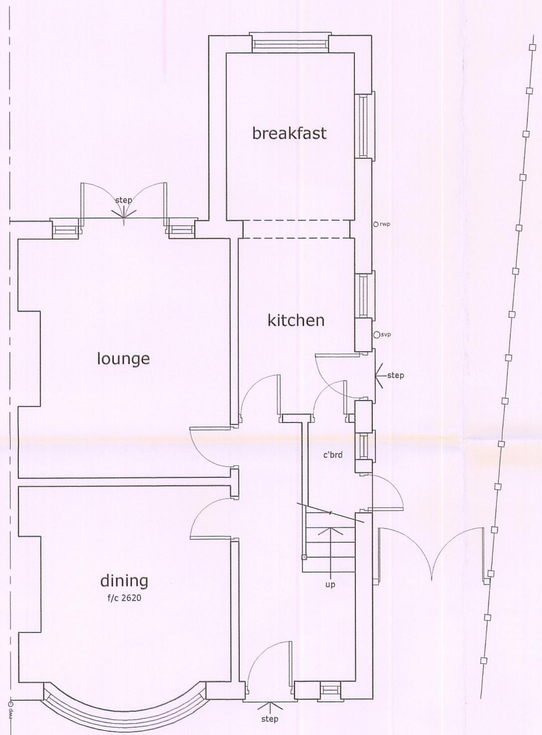

existing ground floor plan

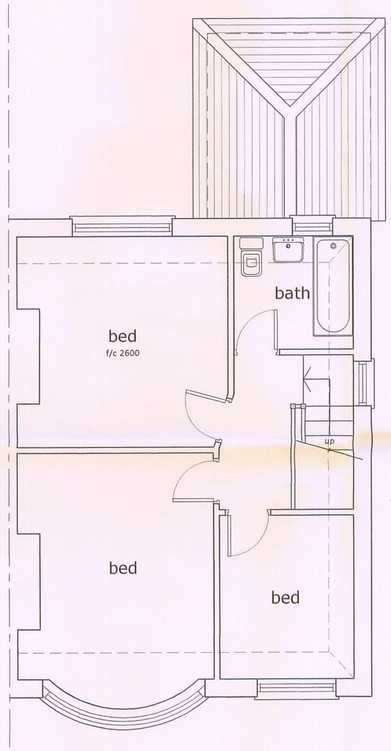

existing first floor plan

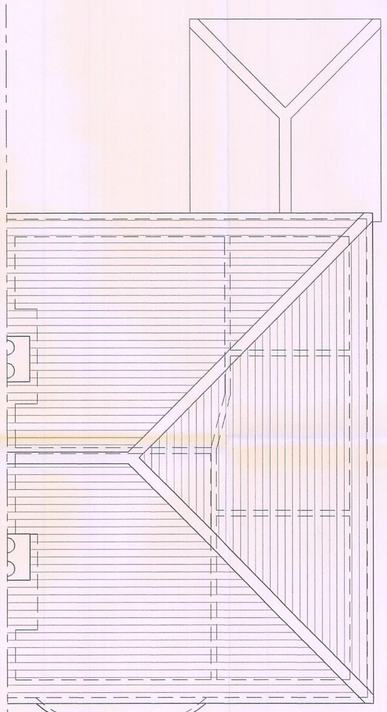

existing roof plan

PLANNING
ACCD
REFUSED
RECD 9 - MAR 2009
REV | DATE
1
2
3
4
EXTENSION

Rev	By	Date	Remarks

arc
design services limited
26A Victoria Road ~ Hale ~ Altrincham ~ Cheshire ~ WA15 9AD
t: 0161 928 4433 ~ f: 0161 928 4433 ~ e: sales@arcdesignservices.net

PROPOSED ALTERATIONS TO
23 SIBSON ROAD
CHORLTON

Drawing title
EXISTING PLANS

Status:
FOR APPROVAL

Date:	OCT 2007	Scale:	1:50
Drawn:	BF		
Checked:			
Drawing Number:	01	Revision:	A

All levels and dimensions to be checked on site by contractor prior to commencement. Any variations to be reported to the client. This drawing is to be read in conjunction with all others relating to the project and all information derived accordingly; any anomolies to be reported to the client. Do not scale from this drawing. Use figured dimensions only. Work shown on this drawings to be carried out in accordance with current British Standards and Codes of Practise.

© Copyright to Arc Design Services Ltd. The information shown on this drawing shall not be reproduced or copied in any form without prior written consent from Arc Design Services Ltd