Do not scale from this drawing. All information should be checked by the contractor on site before commencing work. Any discrepancies should be reported to the architect immediately. All rights are reserved and are not transferable. Unauthorised reproductions of this drawing are not permitted.

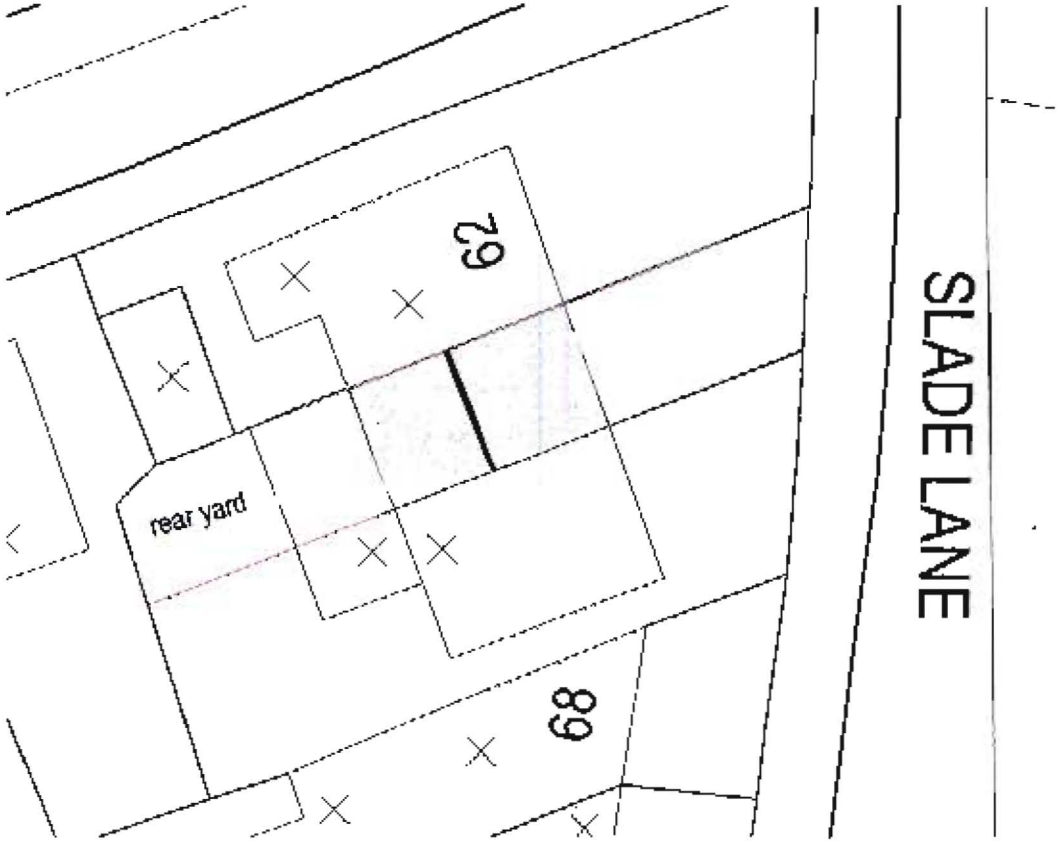



Location Plan

PLANNING
ACK'D
REPLIED
REC'D 21 AUG 2008

PROJECT
Site @ 64 Slade Lane
Longsight, Manchester

CLIENT
Mr. Nisar

DRAWING TITLE
Site plan layout

DATE REV

DRAWING NO.
P-01

SCALE 1:250 DATE Aug 2008 REVISION X

DRAWN BY N. ALI
t: 0782 895 3405
e: nisman@hotmail.co.uk

ARCHITECTURE

site plan layout