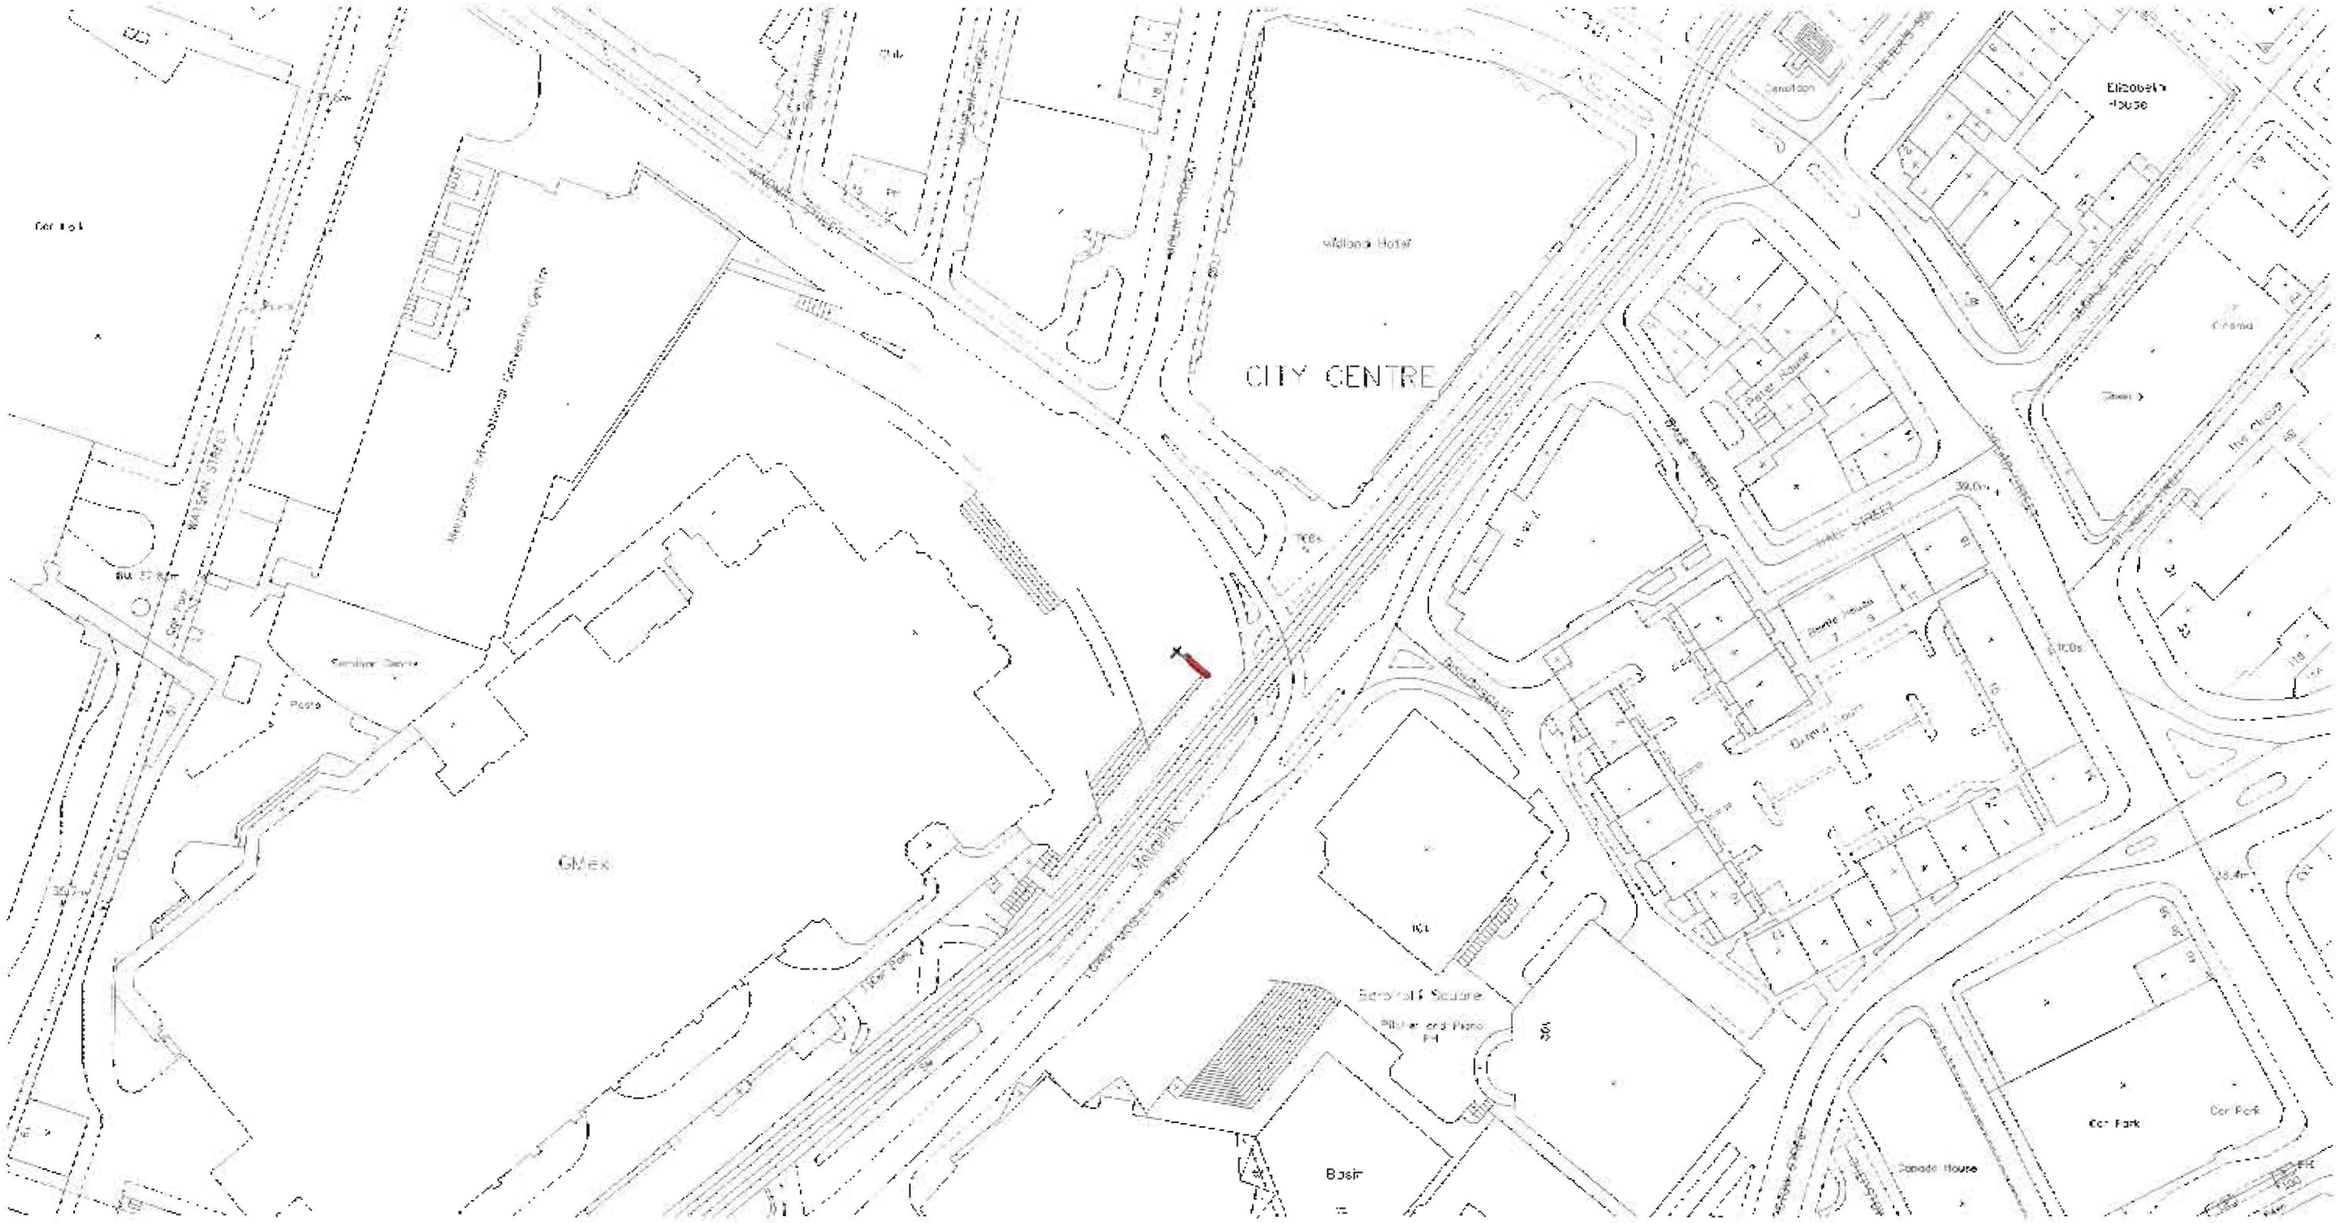

Rev	Description	Date	by	chkd

MANCHESTER CITY COUNCIL
Corporate Technical Services Group
4th floor Heron House
47 Lloyd St
Manchester
M2 5LE

JOB TITLE
Sense Of Place Digital Screen
Planning Application

DRAWING TITLE
Plan:
Manchester Central Plaza

COMPUTER FILE	DATE	SCALE	DRAWN	CHECKED
	May 08	1:1250	mi	

JOB NO.	DRAWING NO	REVISION
	SOP	