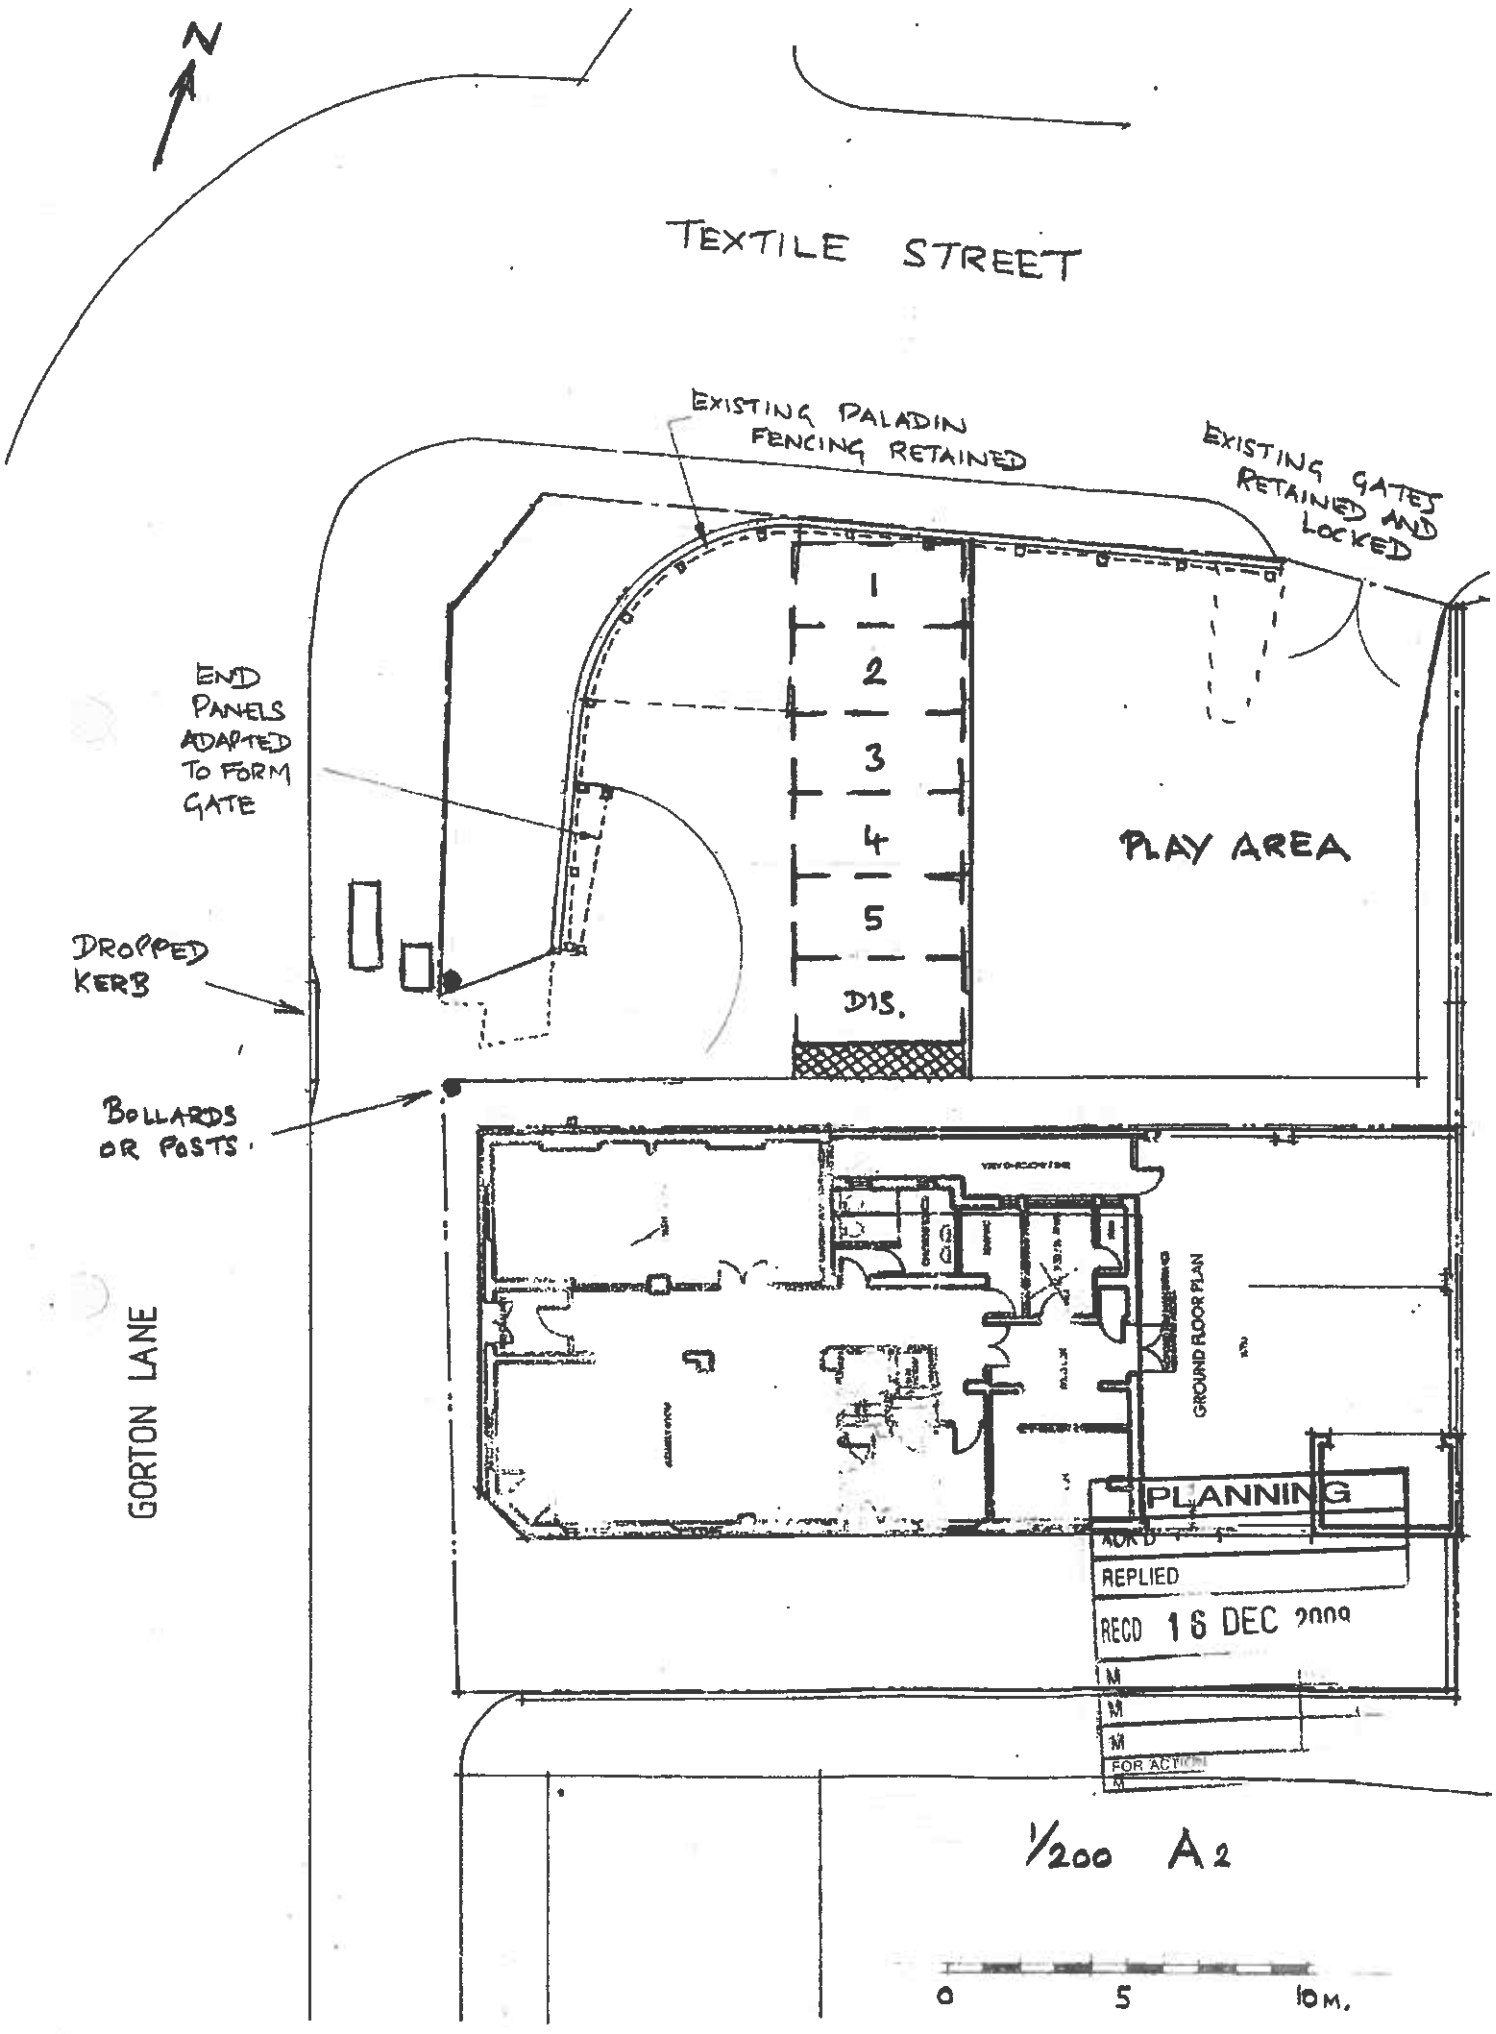
N
TEXTILE STREET
EXISTING PALADIN FENCING RETAINED
EXISTING GATES RETAINED AND LOCKED
END PANELS ADAPTED TO FORM GATE
1
2
3
4
5
DIS.
PLAY AREA
DROPPED KERB
BOLLARDS OR POSTS.
GORTON LANE
GROUND FLOOR PLAN
PLANNING
REPLIED
RECD 16 DEC 2009
FOR ACTION
1/200 A2
0
5
10M.