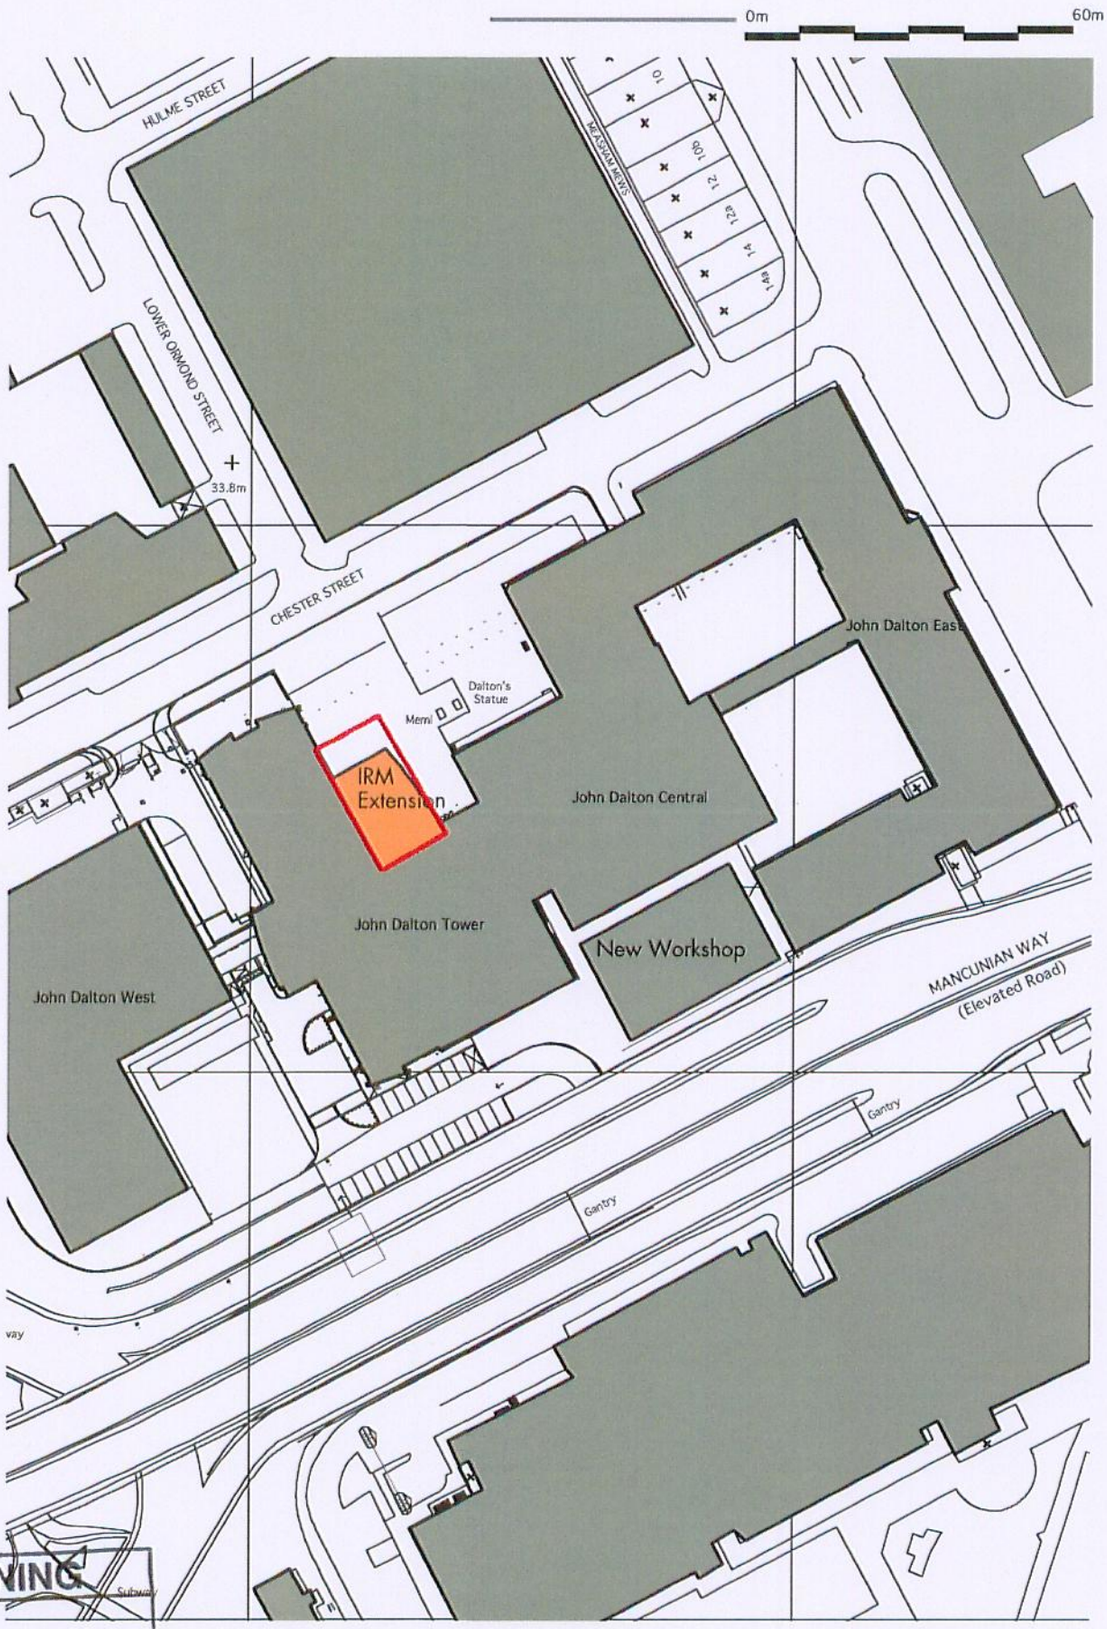

PLANNING
ACK'D
REPL
RECD AUG 2008
Manchester Metropolitan University
M
M
M
FOIL ACTION

JOHN DALTON TOWER -
WORKSHOP & IRM PROPOSALS
for Manchester Metropolitan University

FDG fairhursts

DRWN: PDC CHKD: AC

DRAWING TITLE: **LOCATION PLAN**

SCALE: 1:1250@ A4

DWG NO: **7054B_01_01**