


© Copyright: All rights reserved. This drawing must not be reproduced without permission.
Do not scale from this drawing. All dimension are in millimetres unless otherwise stated.
Any discrepancies should be reported to the Architect.

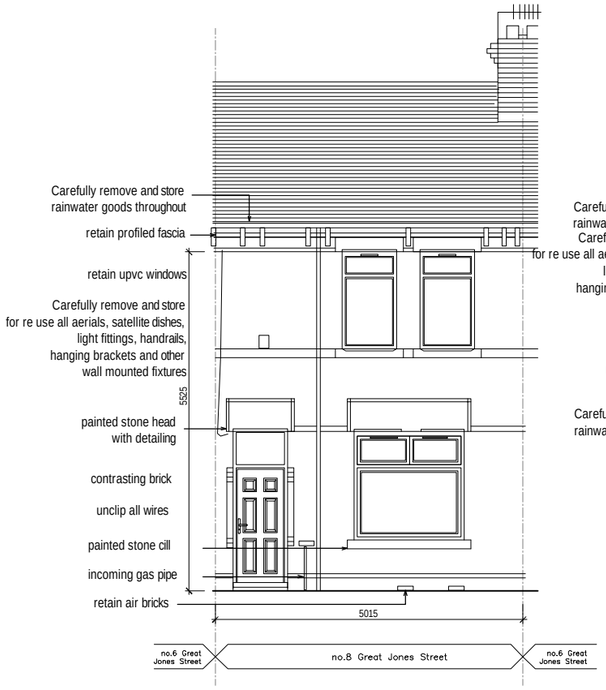

FRONT WALL ELEVATION (A)

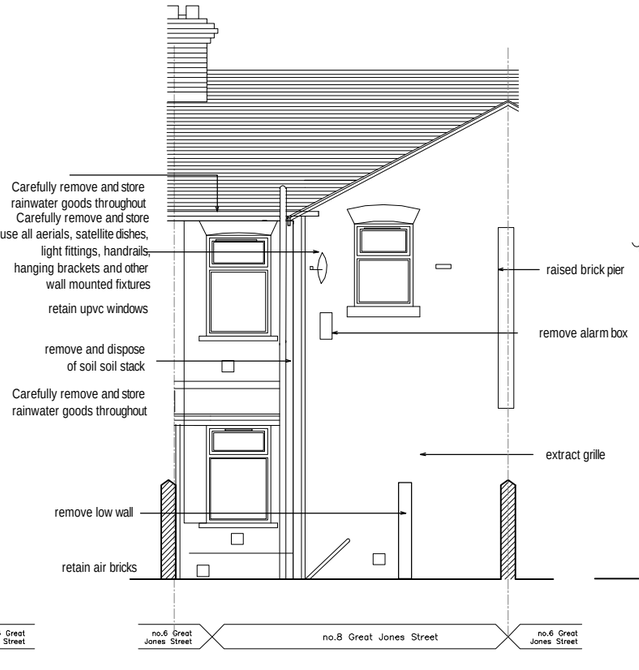


REAR WALL ELEVATION (B)

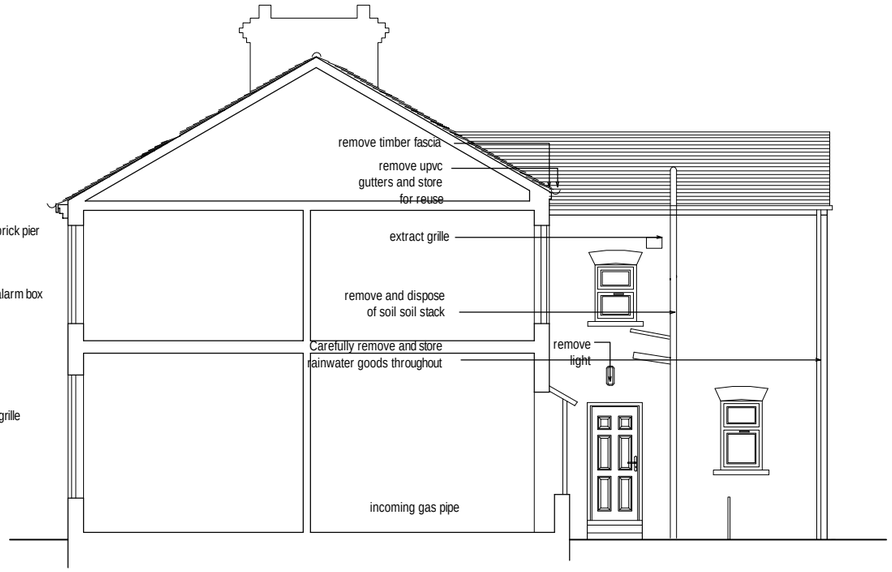


REAR WALL ELEVATION (C)






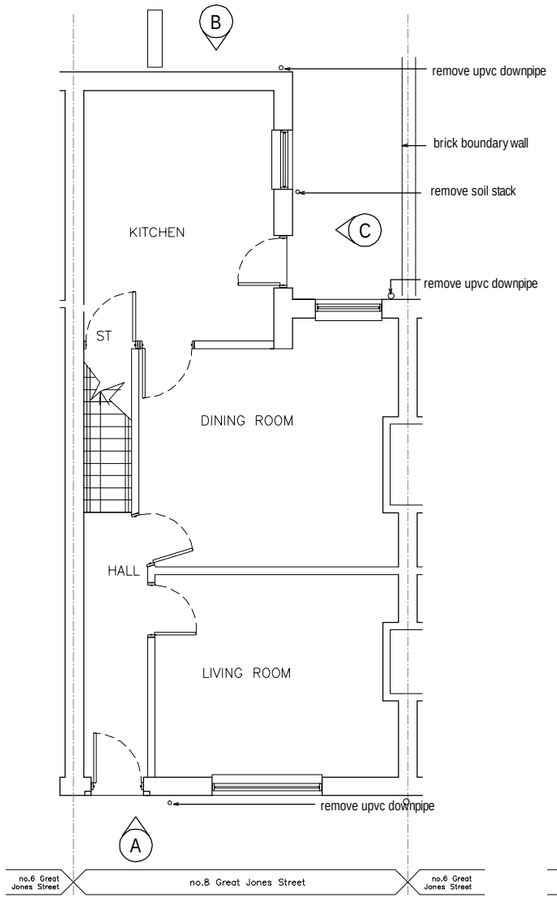


GROUND FLOOR PLAN

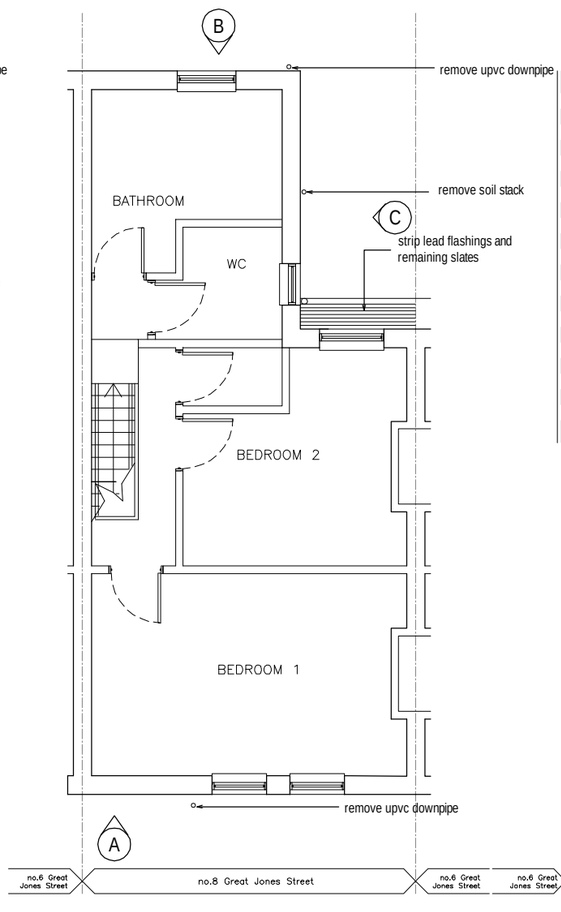

FIRST FLOOR PLAN

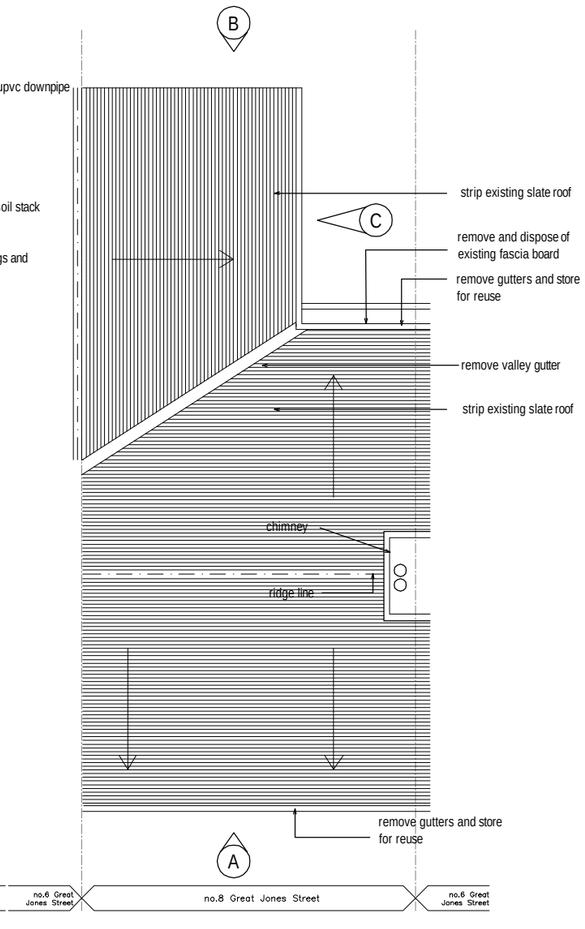

ROOF PLAN

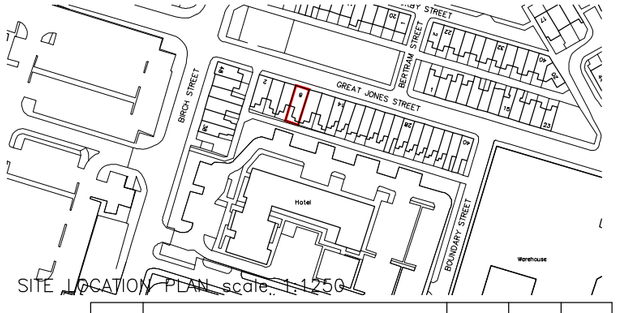

SITE LOCATION PLAN scale: 1:1250

Revision	Description	Date	Drawn	Checked
A	Issued for Planning	21.11.12	SK	DW
	PLANNING			
-	First Issued for Comment / Approval	13/09/12		DW
	PRELIMINARY ISSUE			

Halliday Meecham Architects Limited
111 Piccadilly, Manchester M1 2HY
t: +44 (0)161 661 5566
f: +44 (0)161 661 5567
e: hma@hallidaymeecham.com
w: www.hallidaymeecham.com

architecture
interior design
space planning
urban planning
project management
planning supervisors

Halliday Meecham

Client:	EASTLANDS HOMES
Project:	Eastlands Homes Miscellaneous Properties
Phase / Location:	External Refurbishment
Drawing:	8 Great Jones Street, M12 5NX As Existing

Scale @ A1	Scale @ A3	Date:	Drawn:	Checked:	Job No.	Drawing No.	Revision
1:50	1:100	24.8.12	SK	DW	4398	(2-) 149	A