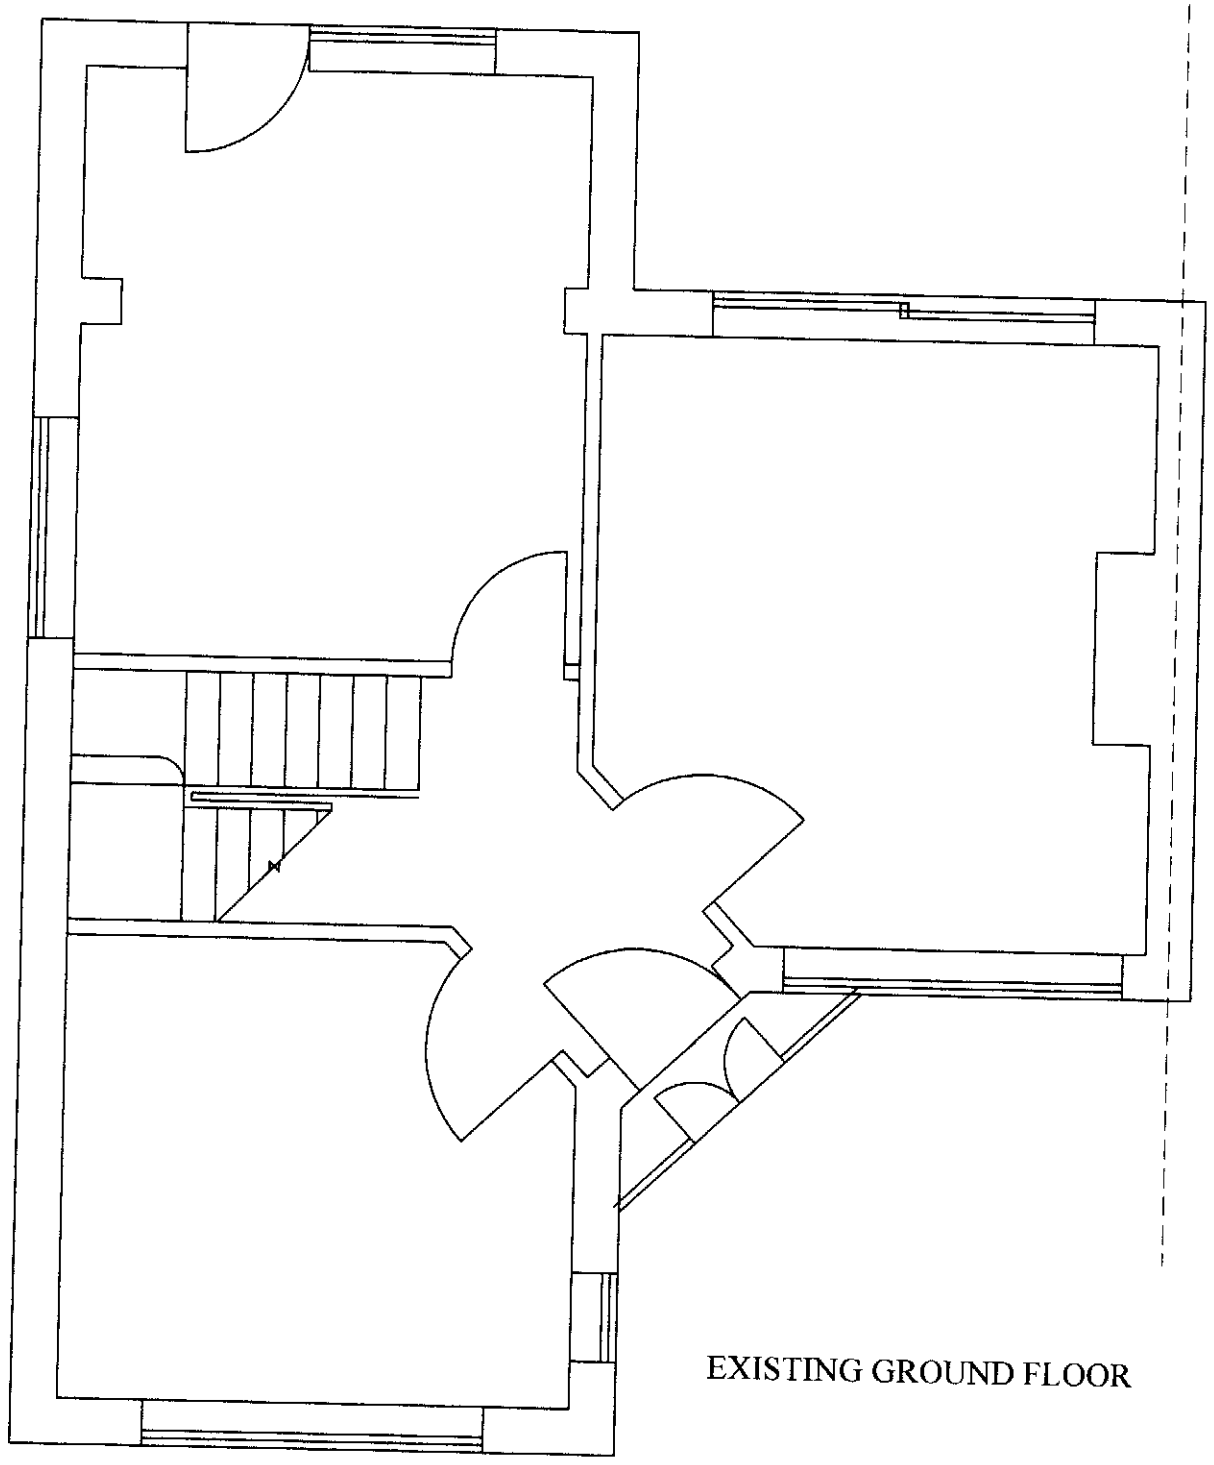

EXISTING GROUND FLOOR

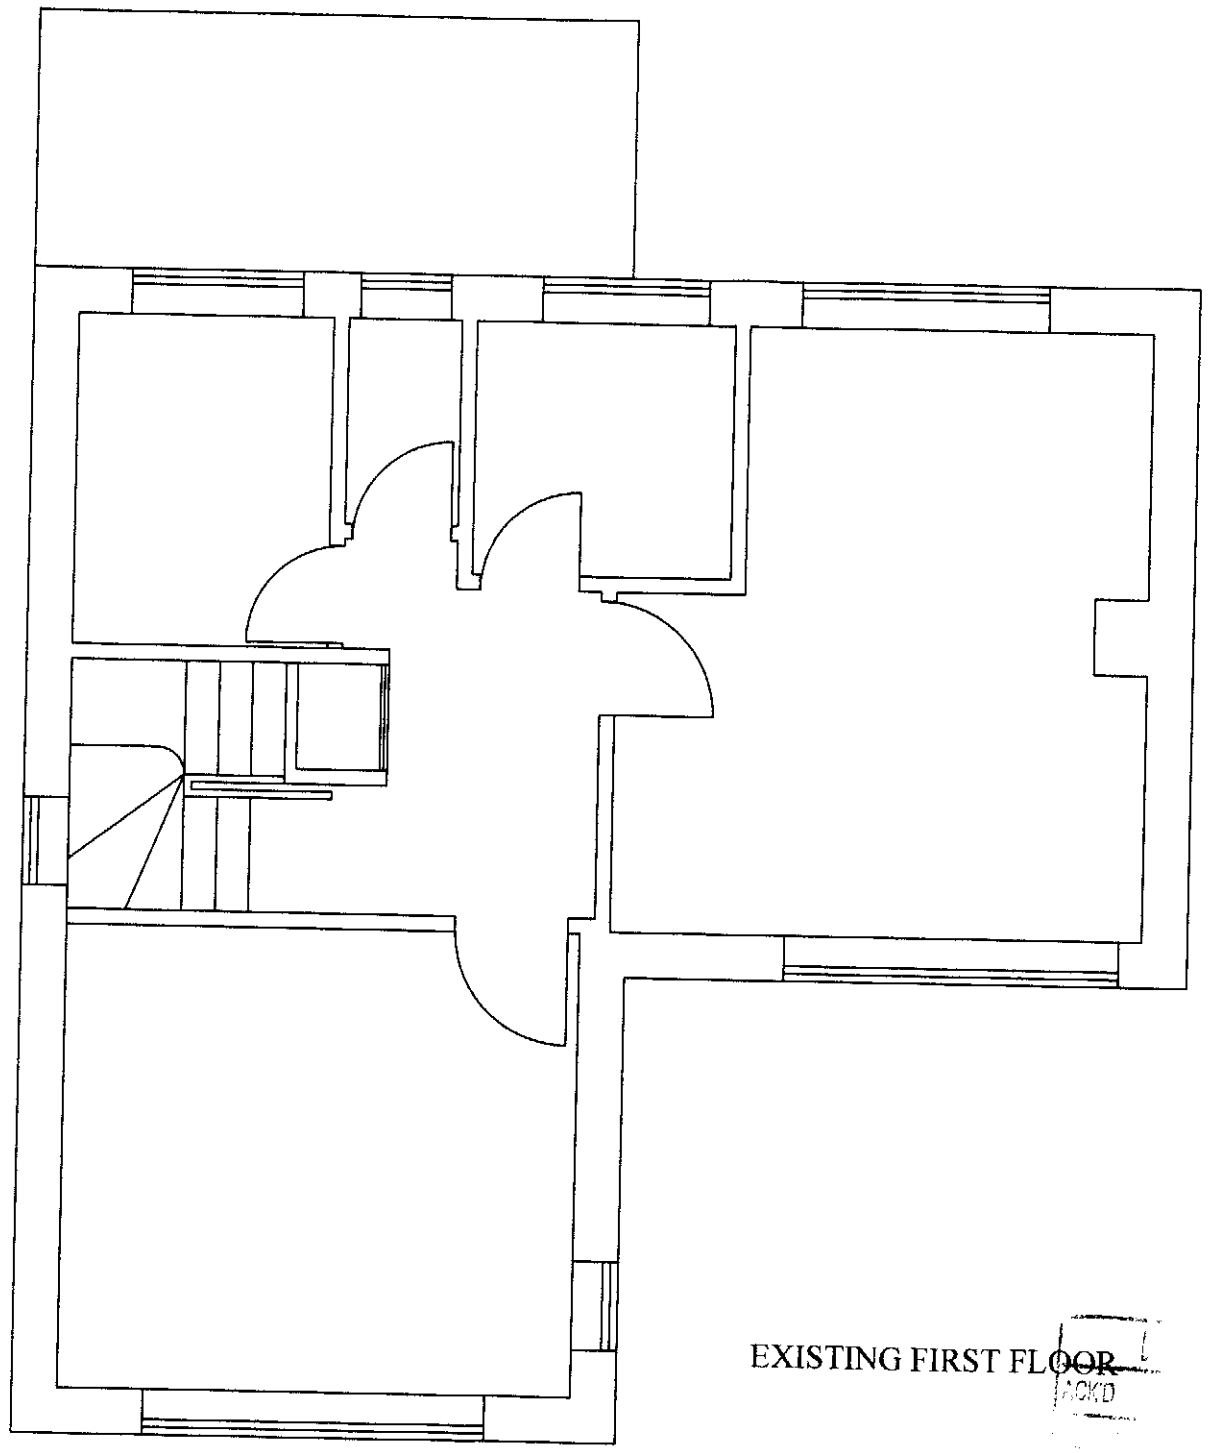

EXISTING FIRST FLOOR

RCVD

2 /

TITLE:- 4 MAPLEY AVENUE, NORTHENDEN EXISTING GROUND & FIRST FLOOR	
SCALE 1:50	DRG.NO.
DATE MARCH 2008	032008/2