
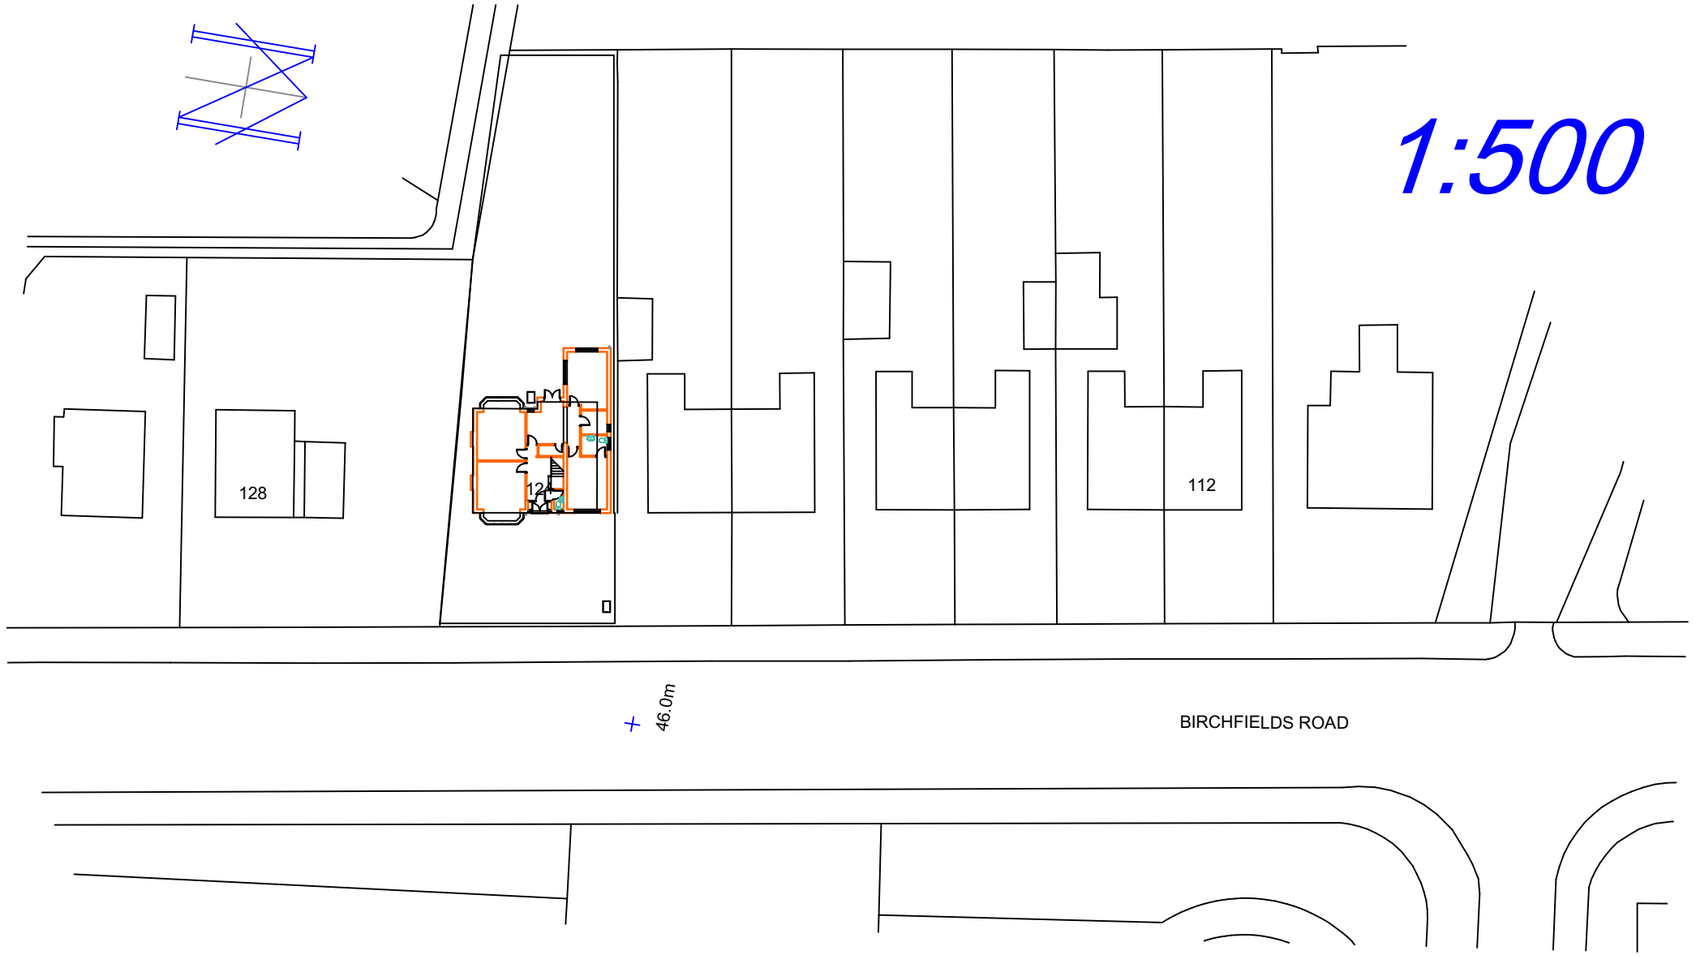


1:500

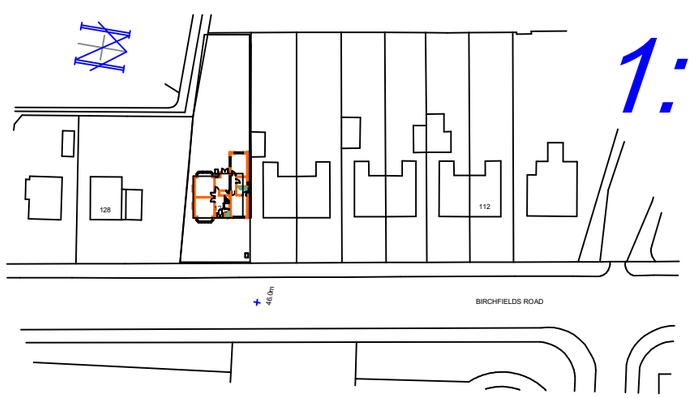

1:1250

Notes:- This drawing is COPYRIGHT no copy or alteration may be made without our prior permission

DO NOT SCALE FROM THIS DRAWING FOR SETTING OUT OF WORKS

Jeffrey C. Goodchild
Chartered Architectural Technologist
62 Belmont Ave, Springhead,
Oldham, OL4 4RS.
Tel : 0161-652-5629

Scale:

Client: *Mr Mohammed Afzal*

Date: *07/10/11*

Address: *124 Birchfields Rd., Fallowfield, Manchester M14 6PF*

Dwg. No. Rev. *T1071 b*

Title: *GROUND & FIRST EXT.*