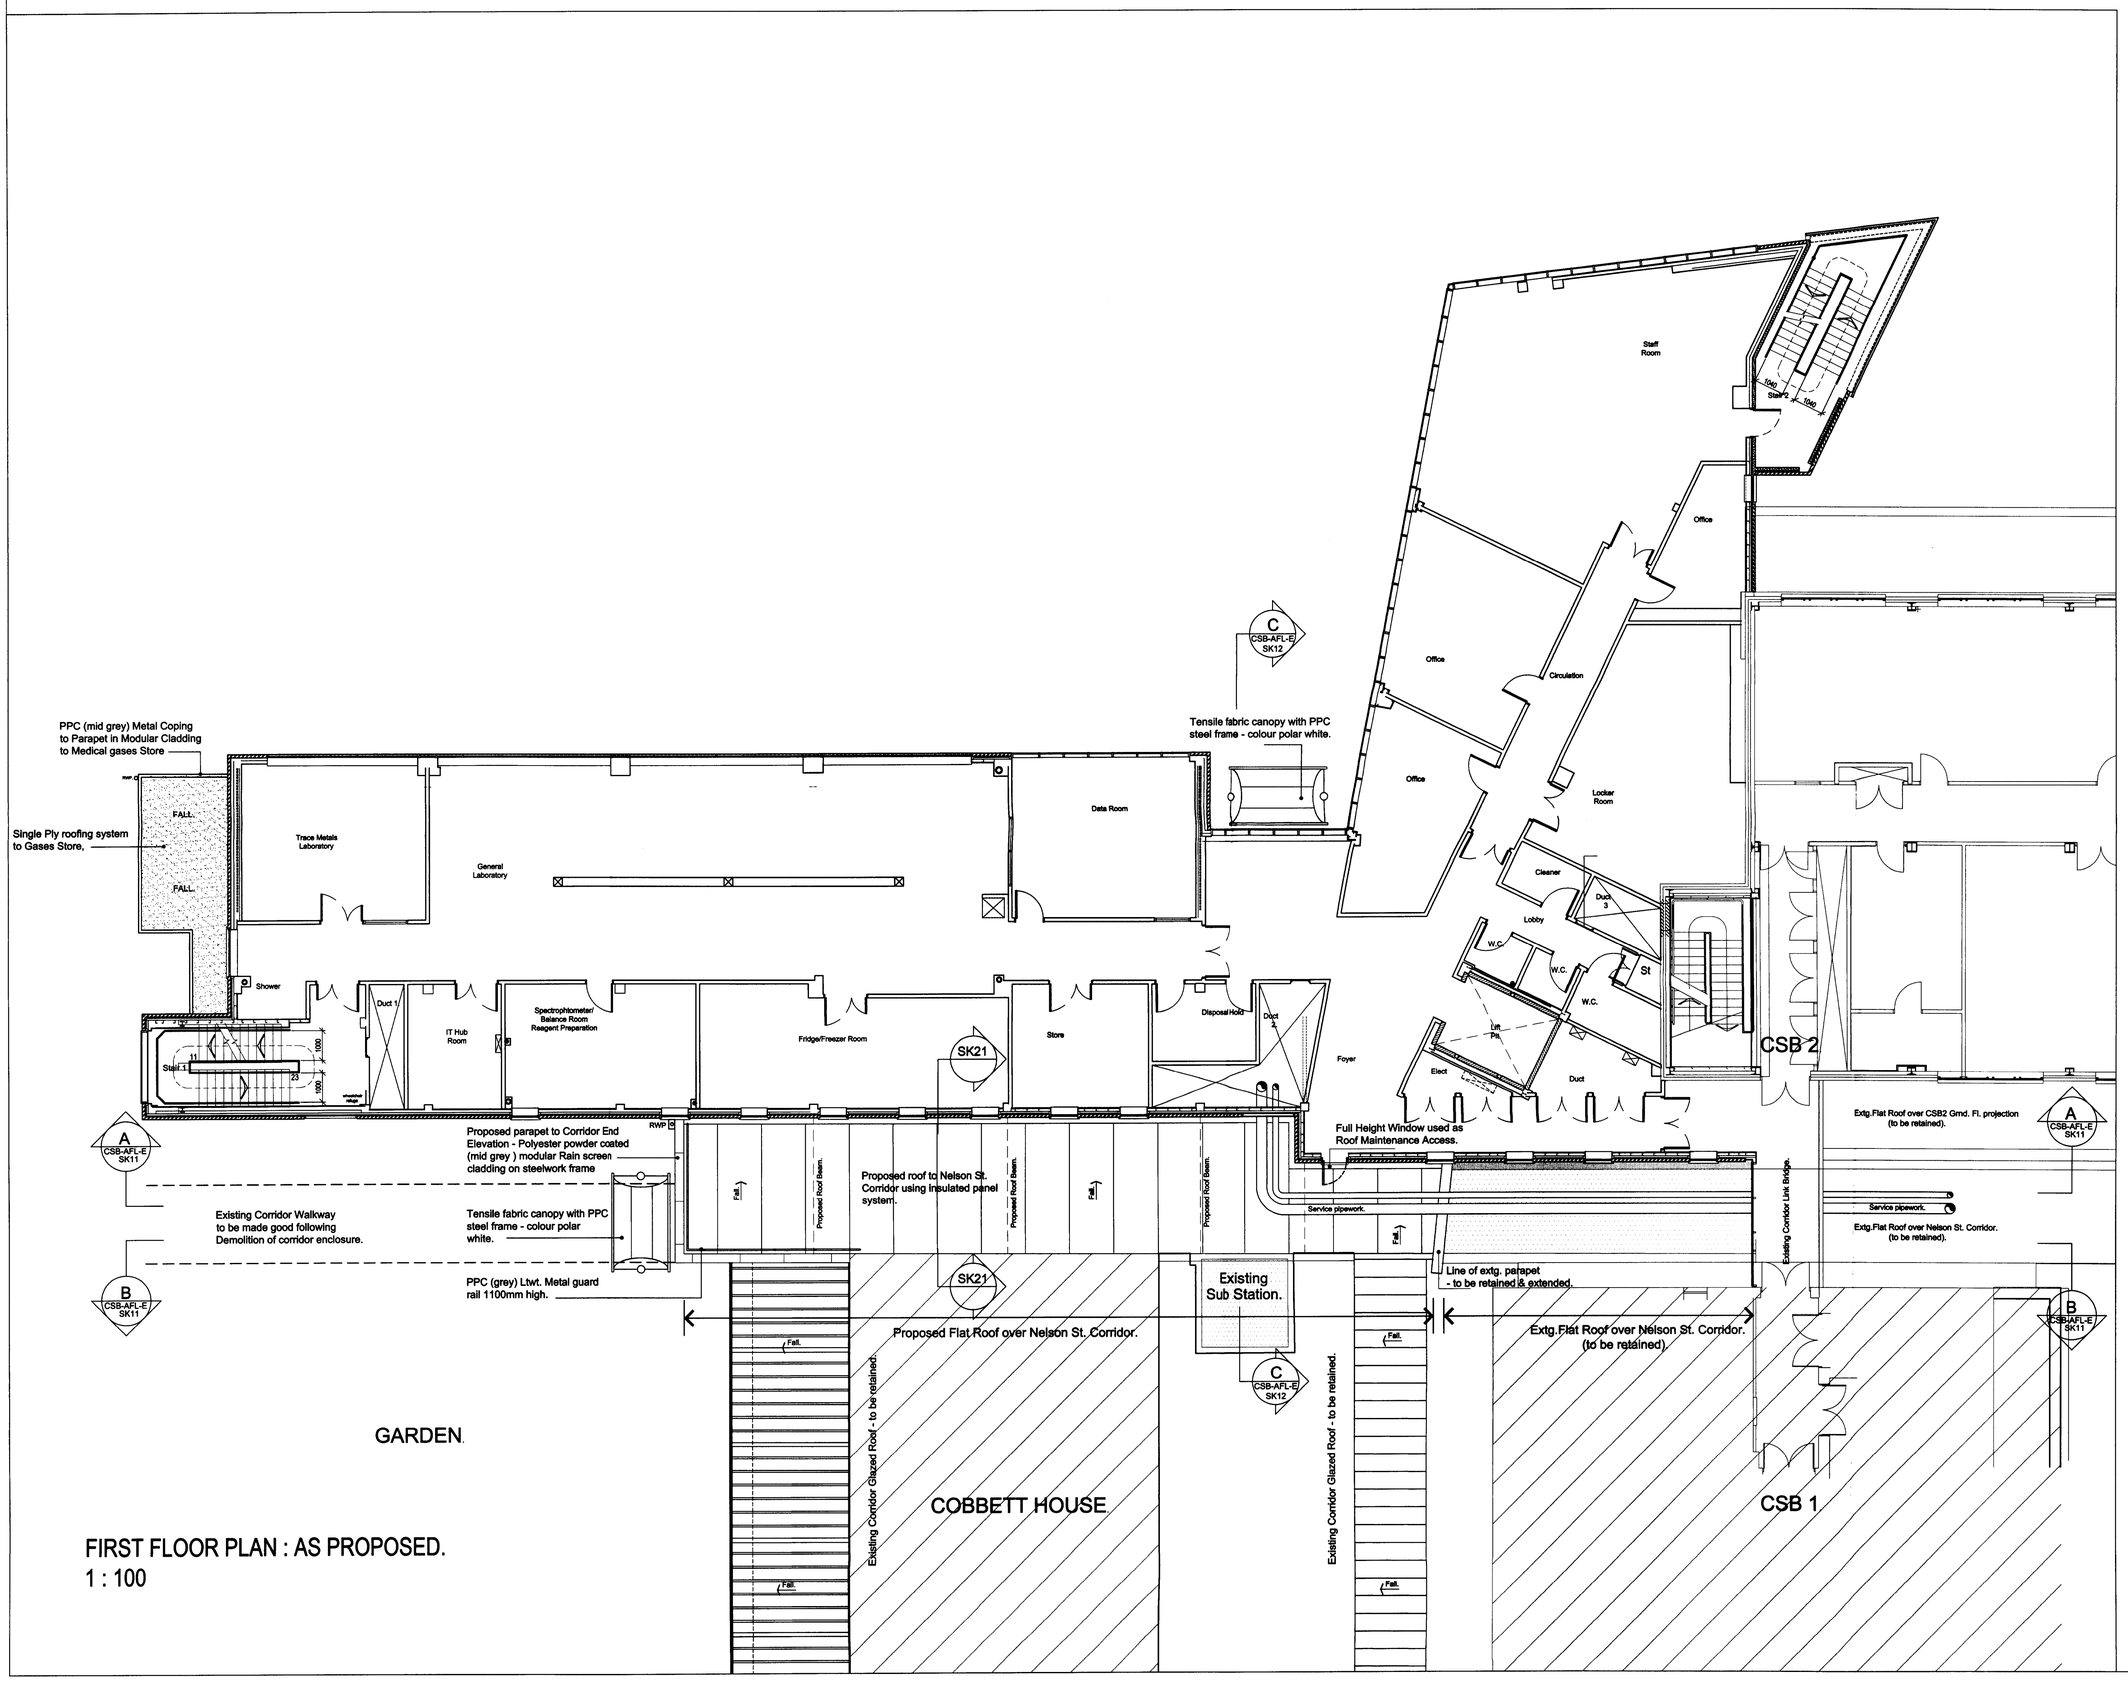

FIRST FLOOR PLAN : AS PROPOSED.
1 : 100

REV	DATE	COMMENT
P-01	24.01.08	1ST ISSUE TO PLANNING.

KEY

SCALE BAR
0 2m 4m 6m 8m

CLIENT
NHS Central Manchester and Manchester Children's University Hospitals
CATALYST
Bovis Lend Lease

ORIGINATOR
AFL
AFL Architects
St James's Buildings
Oxford Street
Manchester
M1 6FQ
tel: 0161 236 6263
fax: 0161 236 6484
mail:mail@afl-uk.com
website:www.afl-uk.com

PROJECT
MANCHESTER JOINT HOSPITALS

DRAWING TITLE	SCALE @ A1:
FIRST_FLOOR_PLAN AS_PROPOSED –	1:100
	CAD No. L.B.
DRAWING STATUS PLANNING	JOB REF: 063131
DRAWING No. CSB-AFL-E- SK13	REV No. -P-01