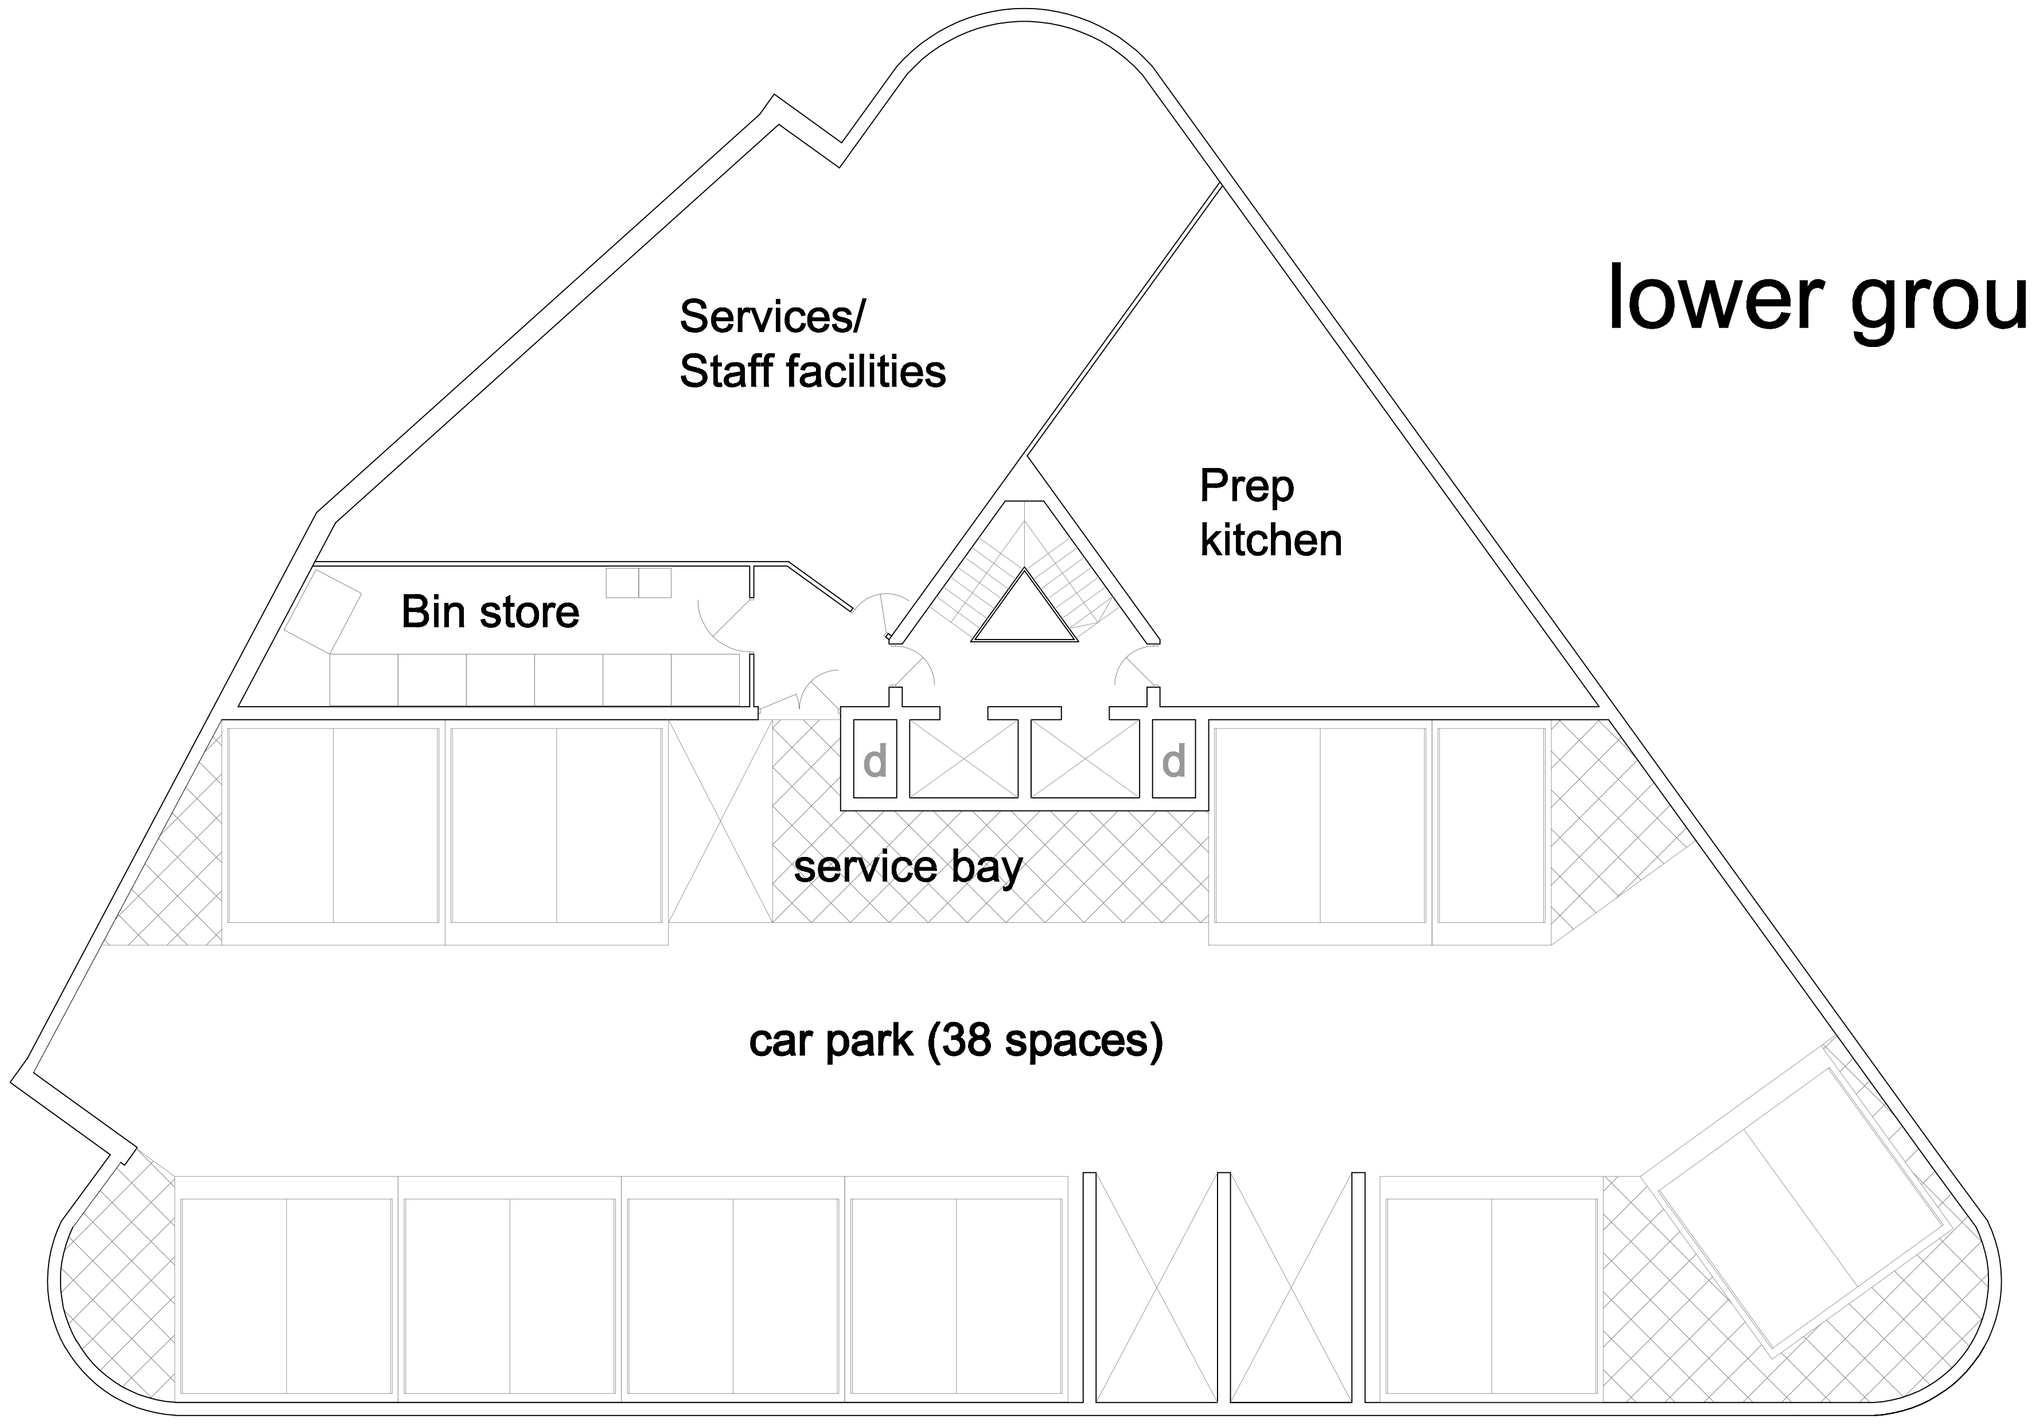


lower ground floor

08/09/08 Rev A — Waste management area
NOTE — All levels and dimensions to be checked on site

MARSHALL HOUSE
255 WELLINGTON RD SOUTH
STOCKPORT
SK2 6NG

www.cartwrightandgross.co.uk

Cartwright + Gross
Chartered Architects

Tel - 0161 480 1119
Fax - 0161 480 3311

Project: DEVELOPMENT OF 2—10 STOCKPORT RD

Drawing number: 355/H05A

Date: 14/07/08

Drawing: LOWER GROUND FLOOR

CAD ref: sch2

Scale: 1:100 @ A1

©