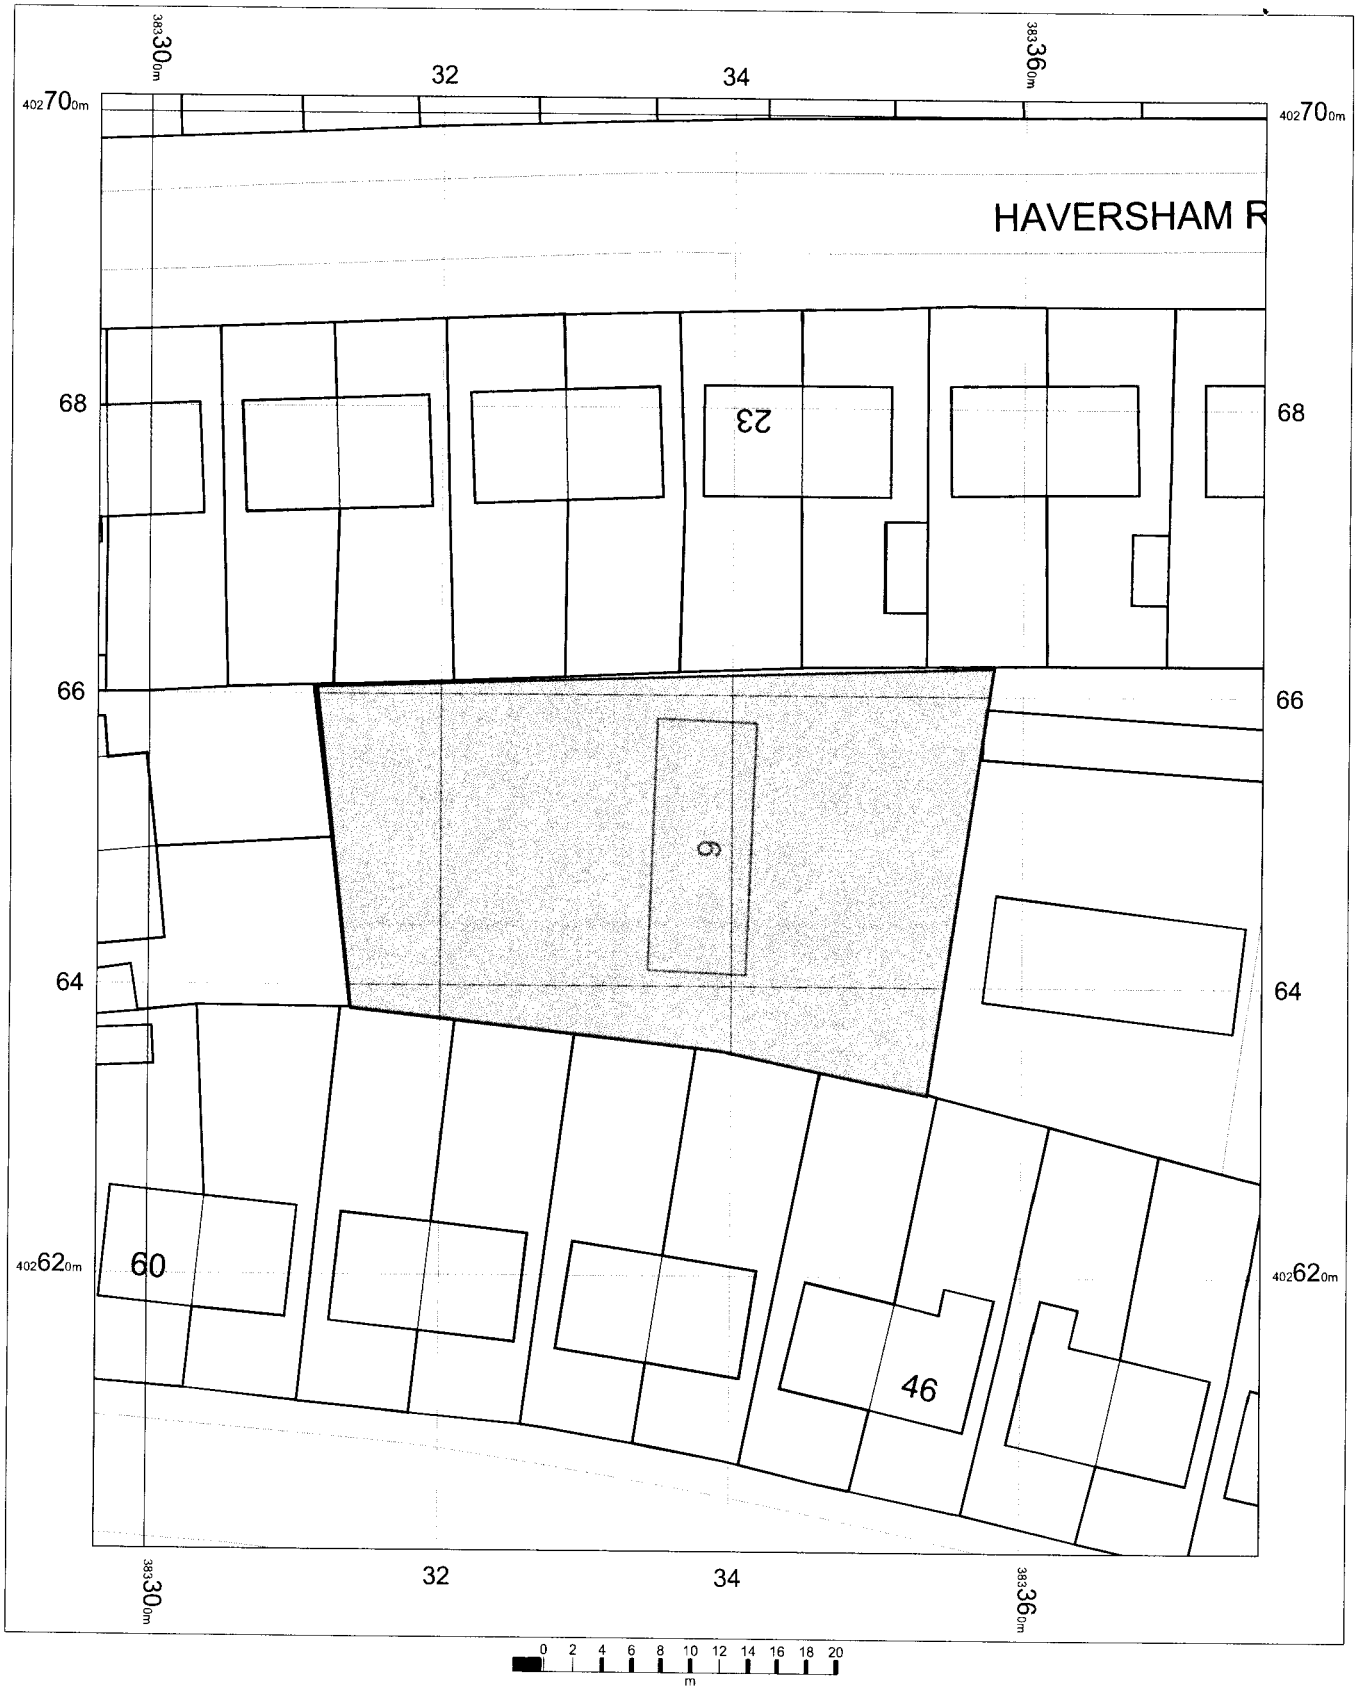

OS Mastermap
15 May 2013, ID: CM-00229589
www.centremapslive.co.uk

1:500 scale print at A4, Centre: 383336 E, 402651 N

©Crown Copyright. Licence no. 100019980

Mapping sourced from Ordnance Survey

CENTREMAPSlive
www.centremapslive.co.uk

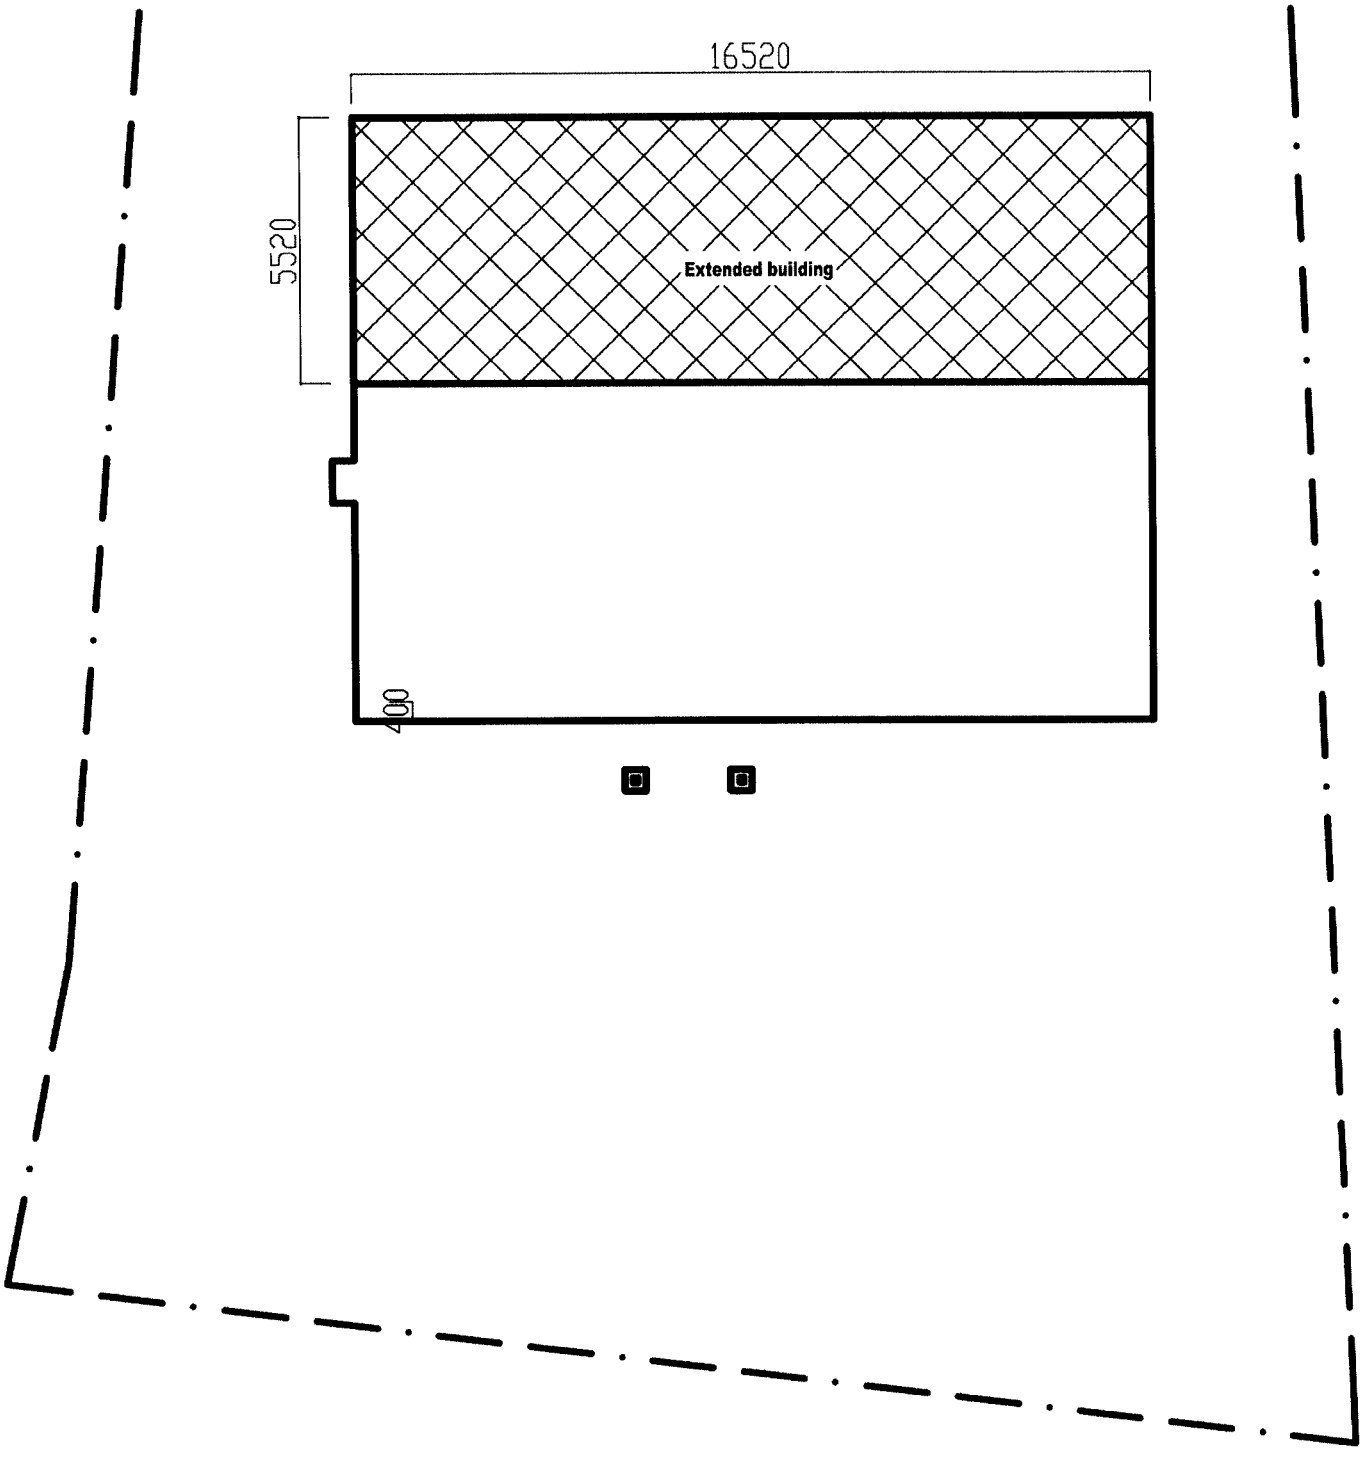
16520
5520
Extended building
400