AFL
ARCHITECTS | INTERIORS



Supplementary Information
in support of Listed Building Consent :


Corbett House,

Manchester Royal Infirmary, Manchester.

Planning Application for : Nelson Street Corridor & Associated Elements.


AFL

SITE LOCATION : PLAN 1.

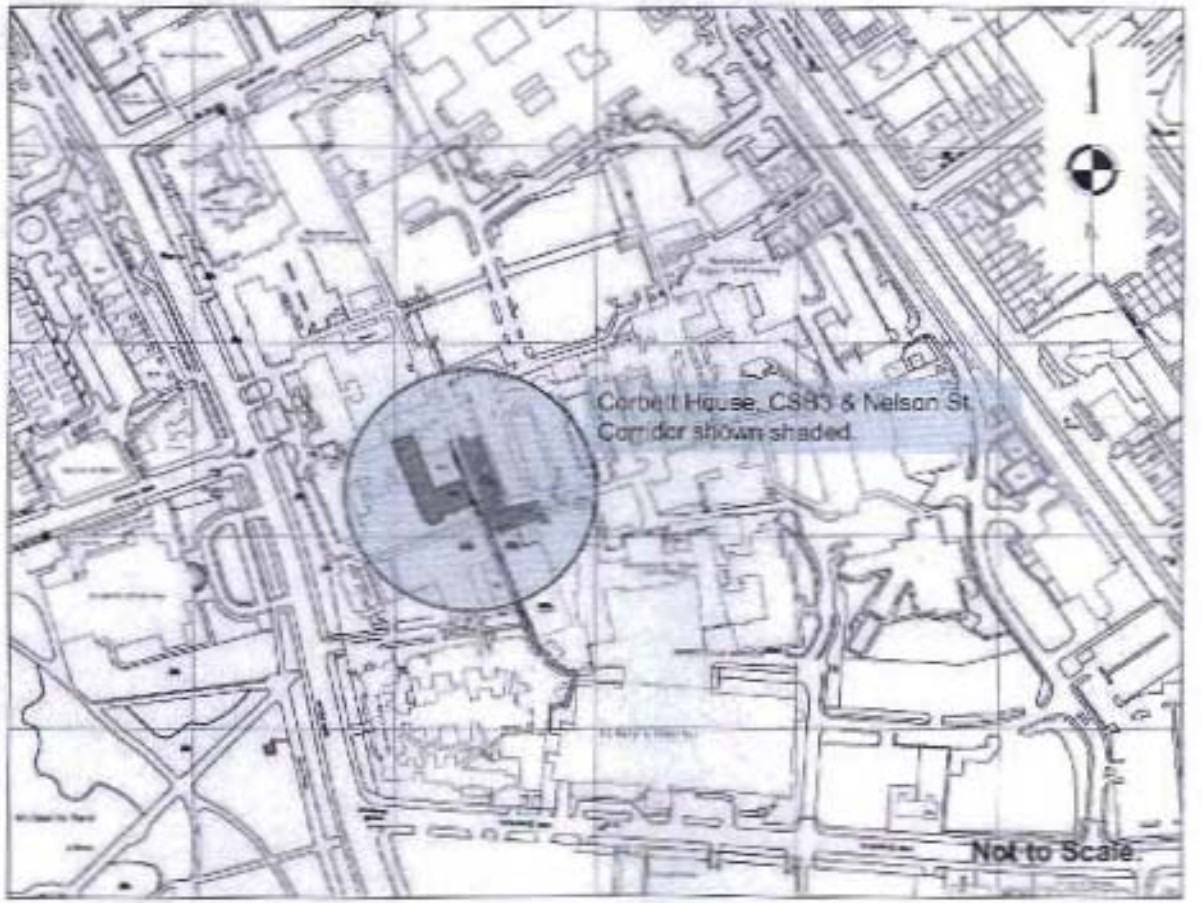

Corbett House, Manchester Royal Infirmary Campus, Manchester.


LOCATION DETAIL : PLAN 2

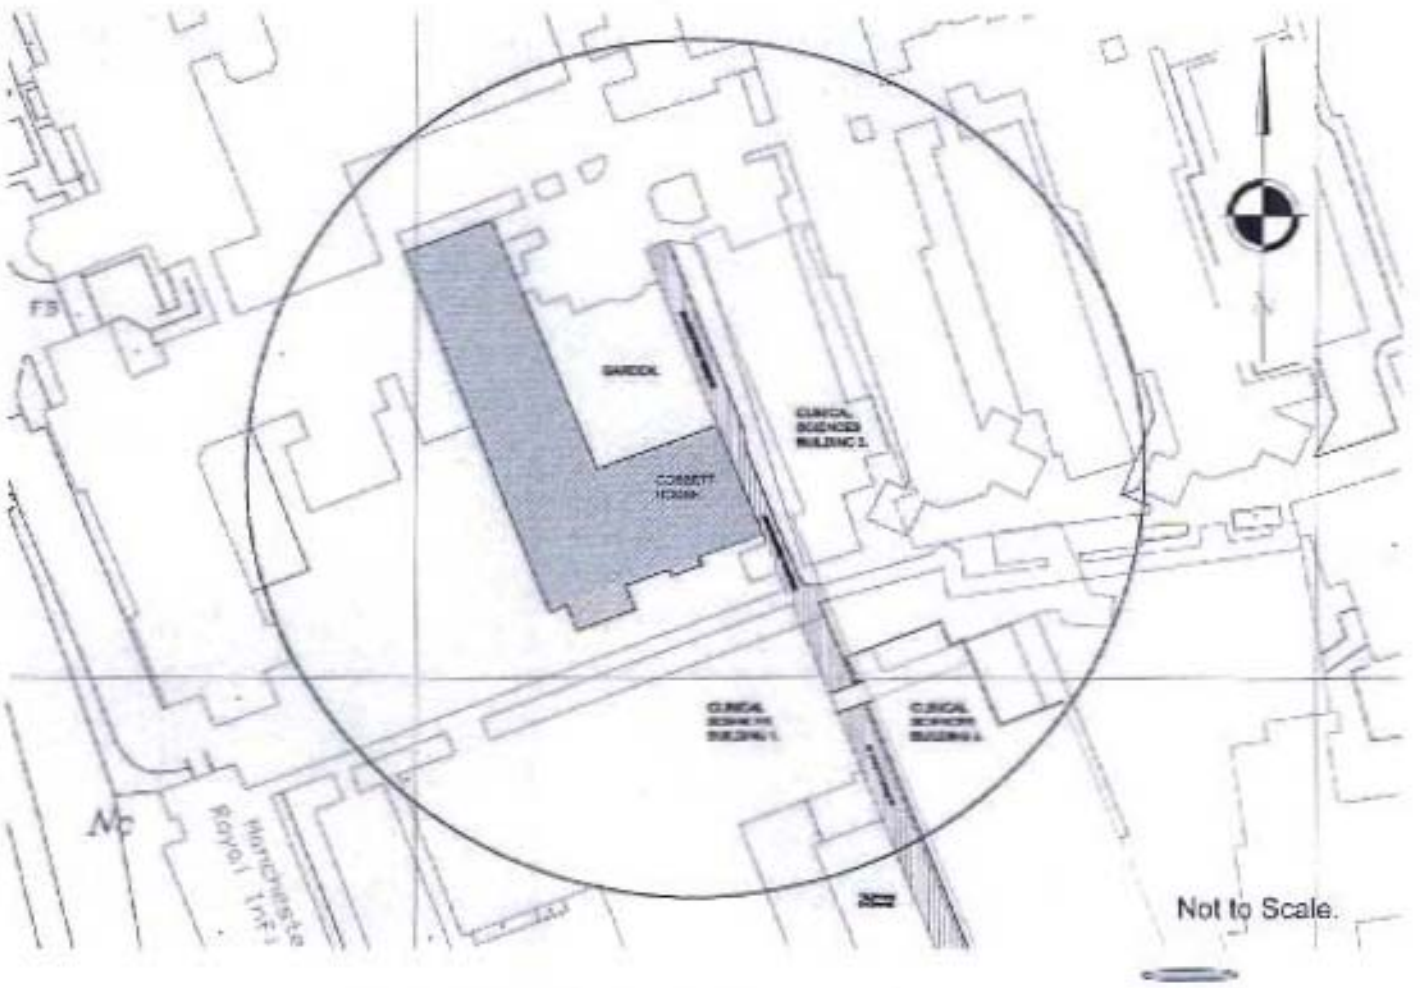

Corbett House, Manchester Royal Infirmary Campus, Manchester.


AFL

SITE PLAN 3

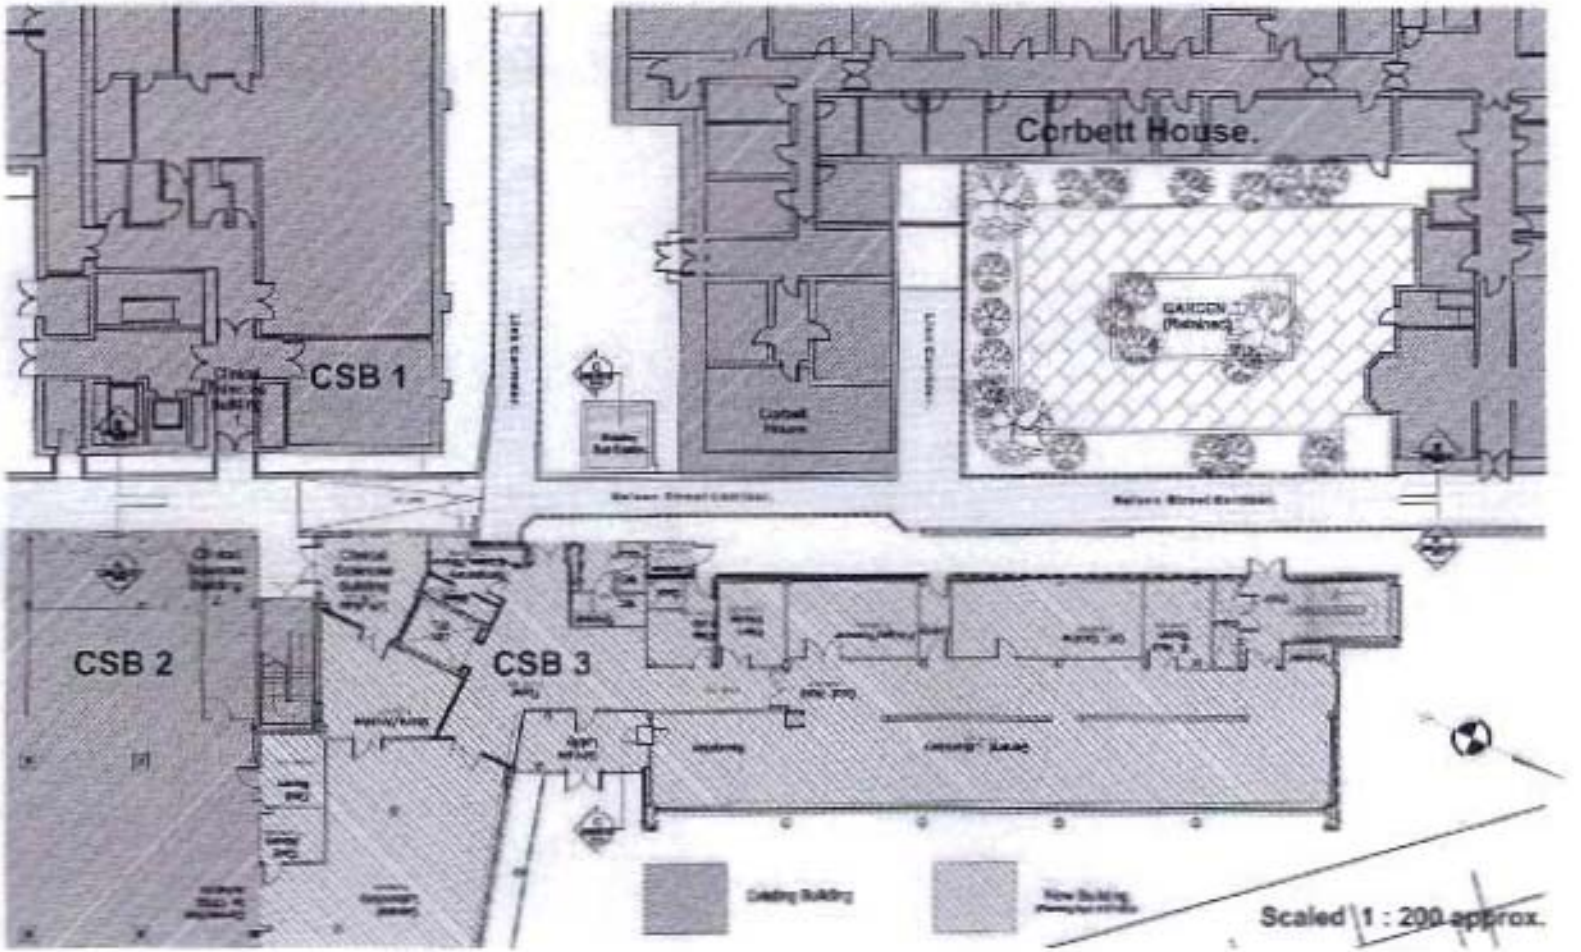

Corbett House, Manchester Royal Infirmary Campus, Manchester.

Section B:B as existing - thro' Nelson St. Corridor showing Elevation of Corbett House

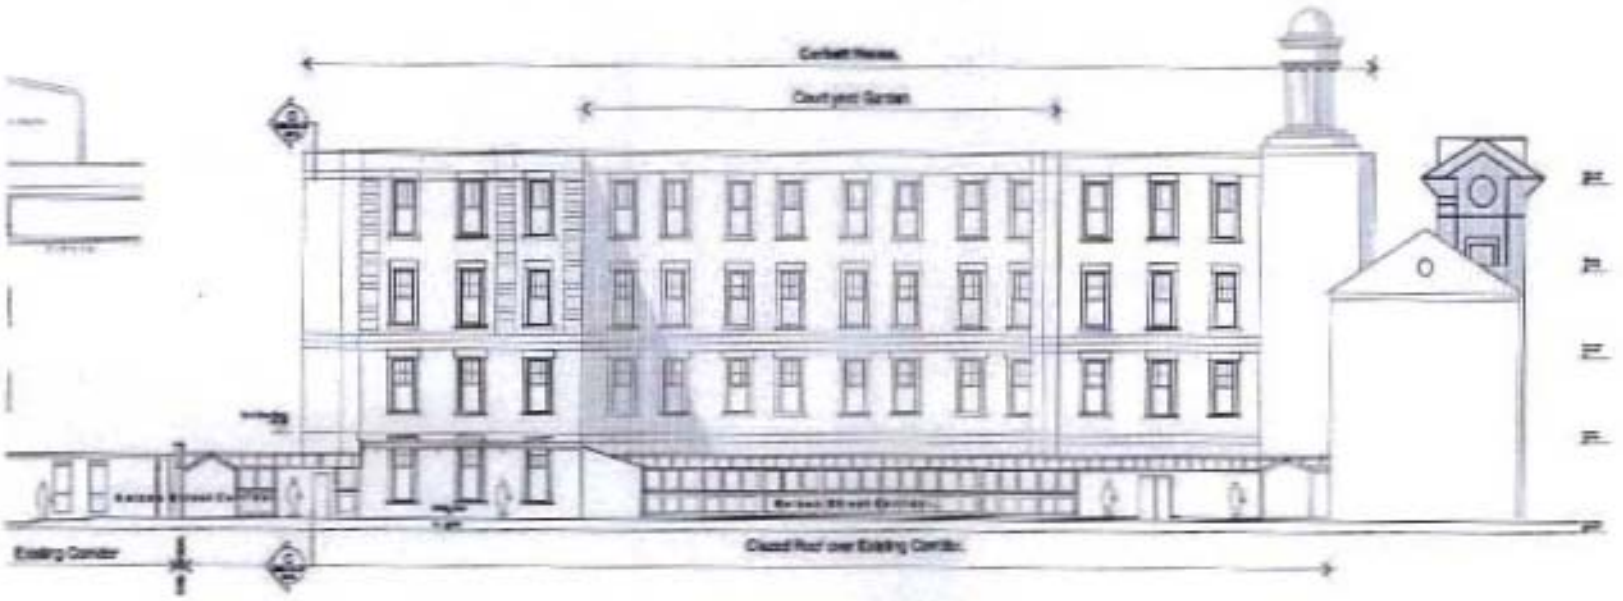

Corbett House, Manchester Royal Infirmary Campus, Manchester.

Note : Existing window head obscured due to detail arrangement.



Detail Section thro' Nelson St. Corridor showing Elevation of Corbett House




Detail Photograph of Glazed roof to Nelson St. corridor

Corbett House, Manchester Royal Infirmary Campus, Manchester.

Note : Existing window head obscured due to detail arrangement.




Photo of existing Ground Floor Window Head, Corbett House.

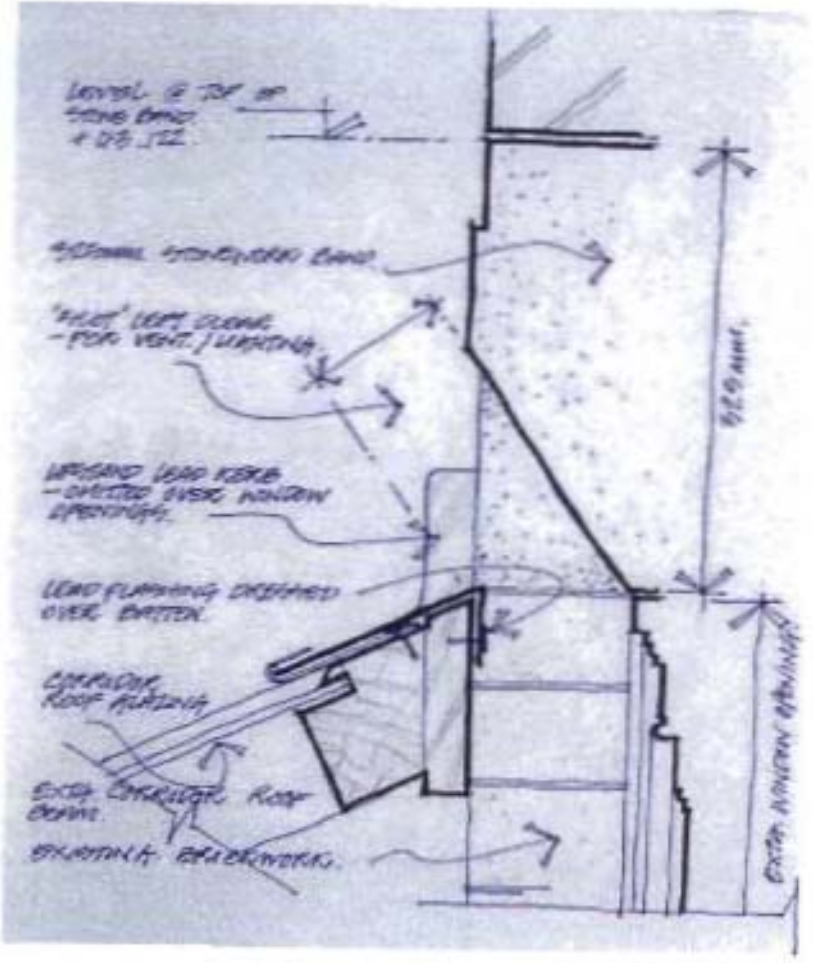

Sketch Section thro' existing Ground Floor Window Head, Corbett House. NTS.

Photographic Survey from Courtyard Garden.

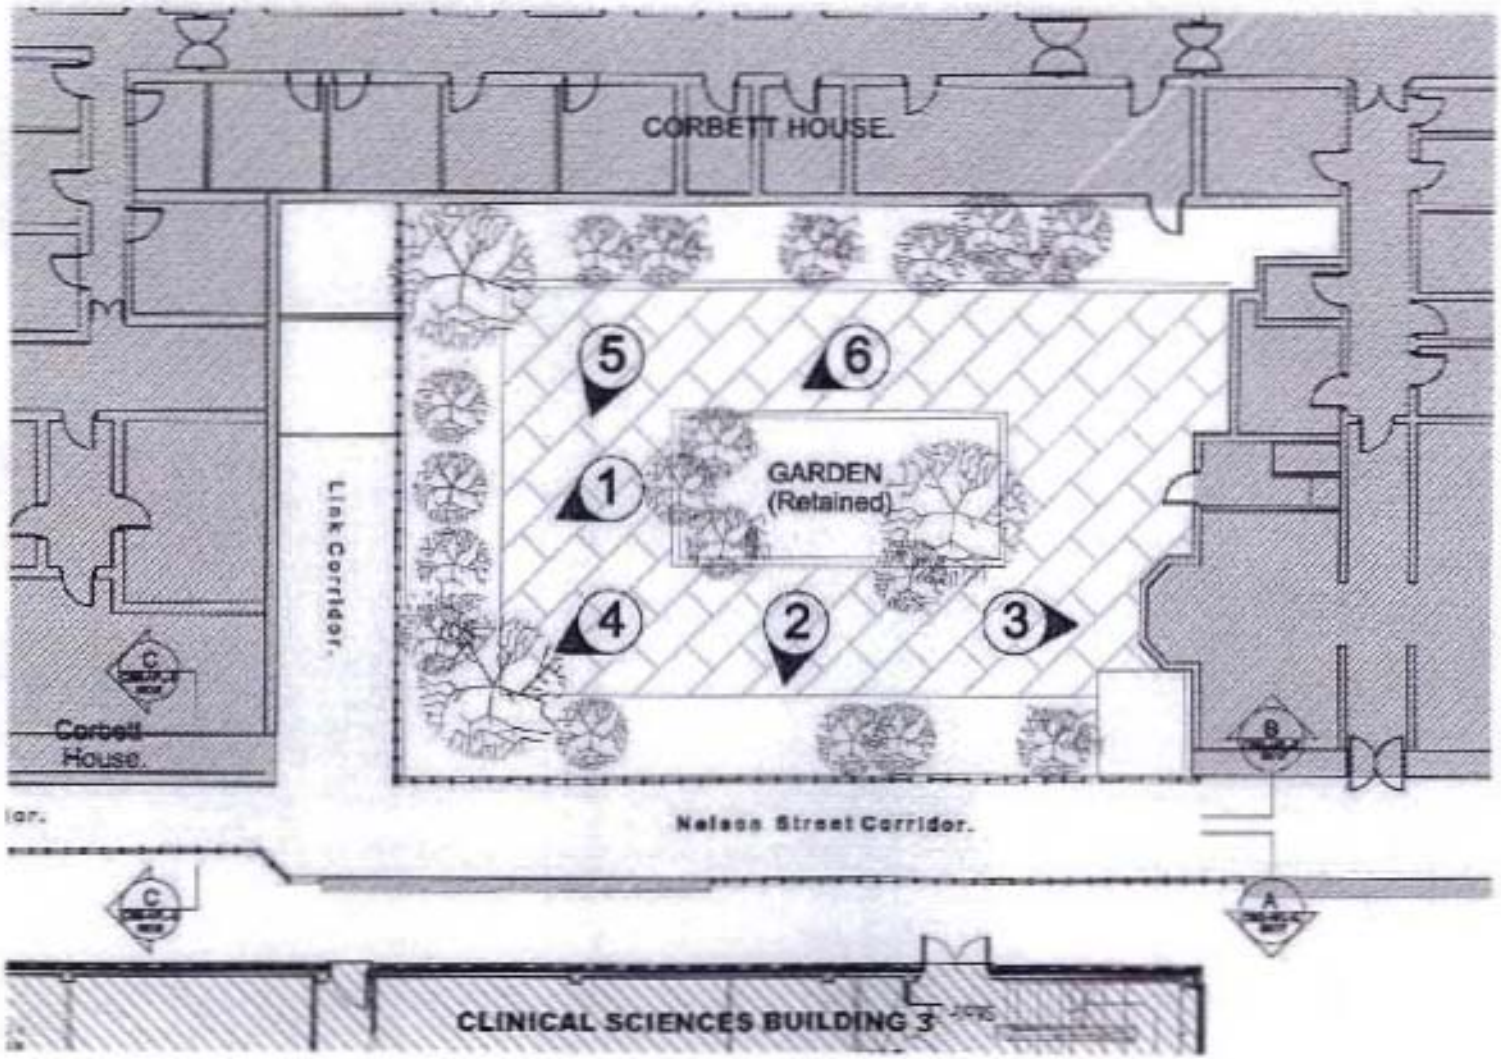

Corbett House, Manchester Royal Infirmary Campus, Manchester.

Photographic Survey from Garden

1.



2.



3.




4.




5.



Corbett House, Manchester Royal Infirmary Campus, Manchester.

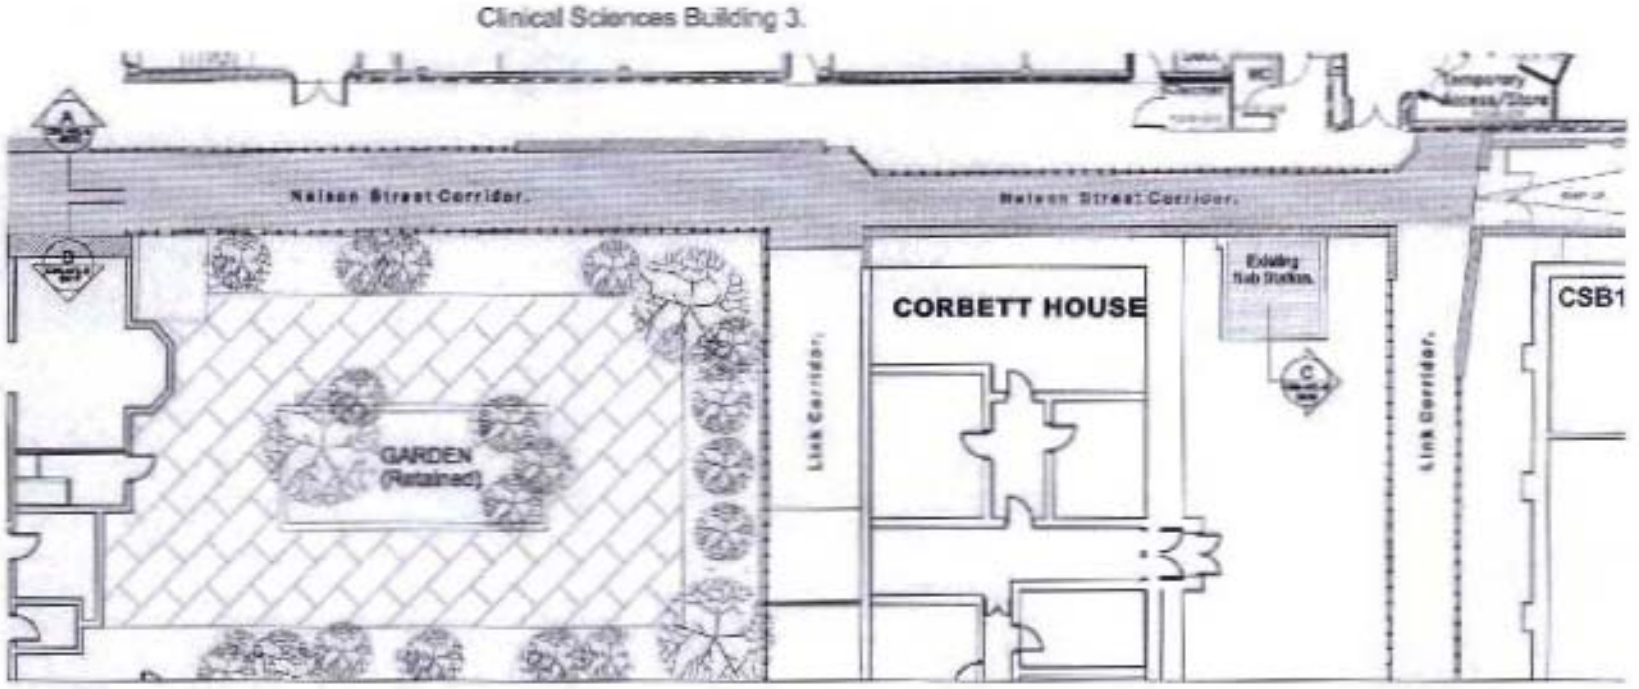



Ground Floor Plan (partial) as existing showing Corridor / Garden & Corbett House.

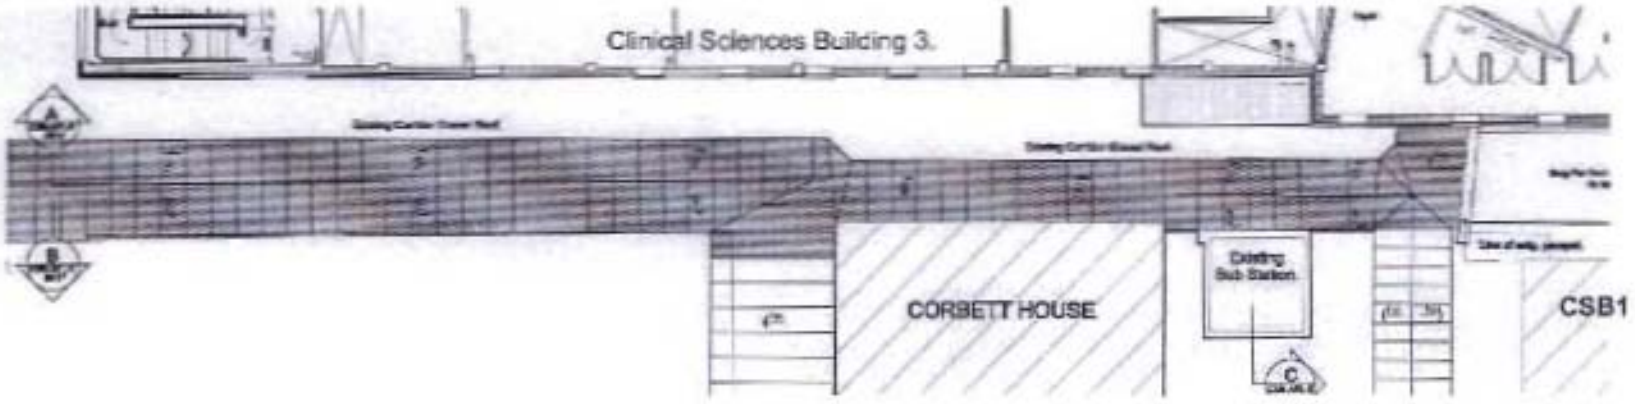

First Floor Plan (partial) as existing showing Corridor / Garden & Corbett House.

Section A : A thro' Nelson Street Corridor As Existing.

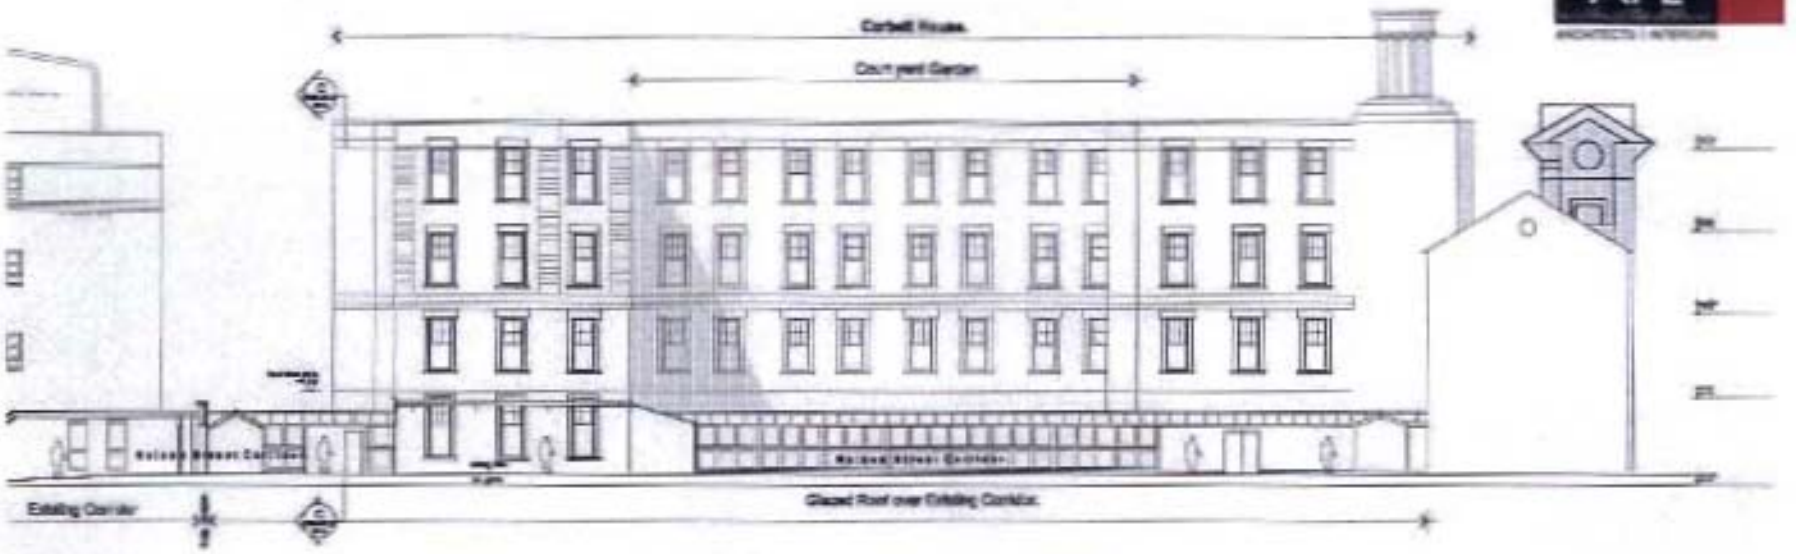

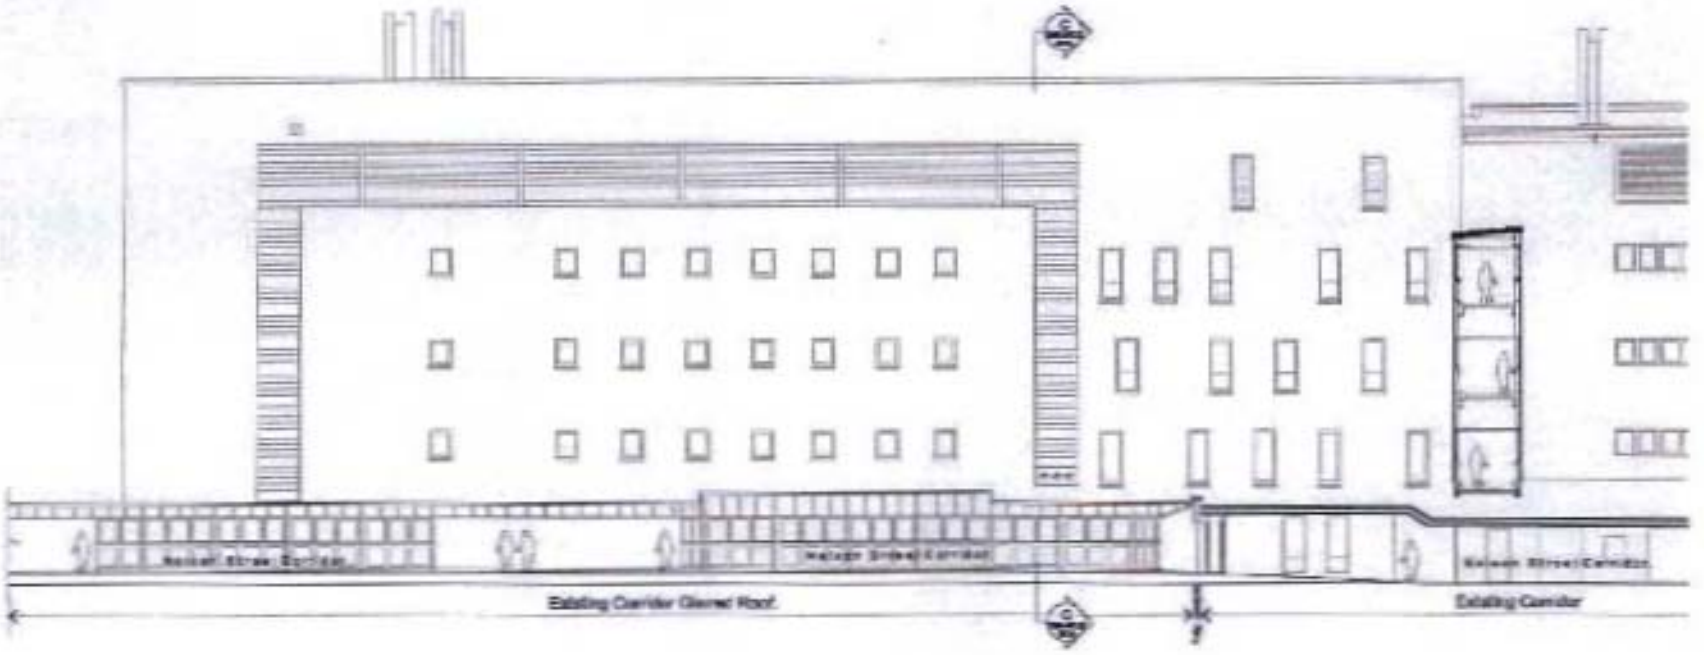

Section B : B Thro' Nelson Street Corridor. As Existing.


Section thro' Garden / Corridor : **As Existing.**






6.

Corbett House, Manchester Royal Infirmary Campus, Manchester.

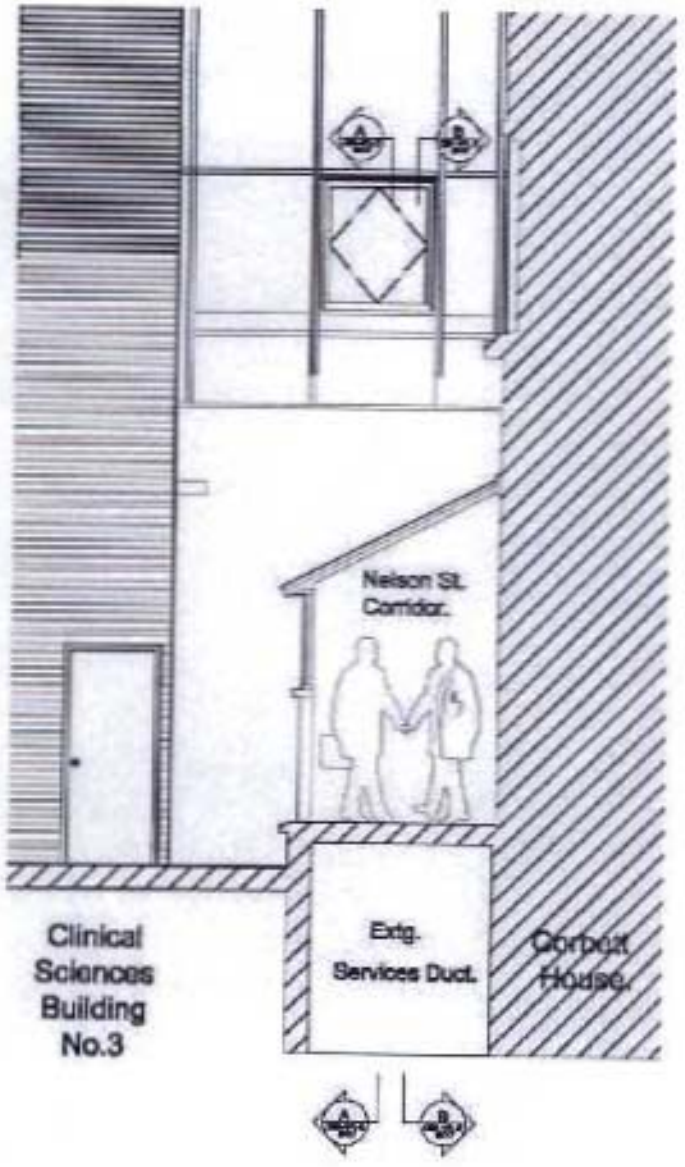


Section C : C (thro' corridor).
as Existing

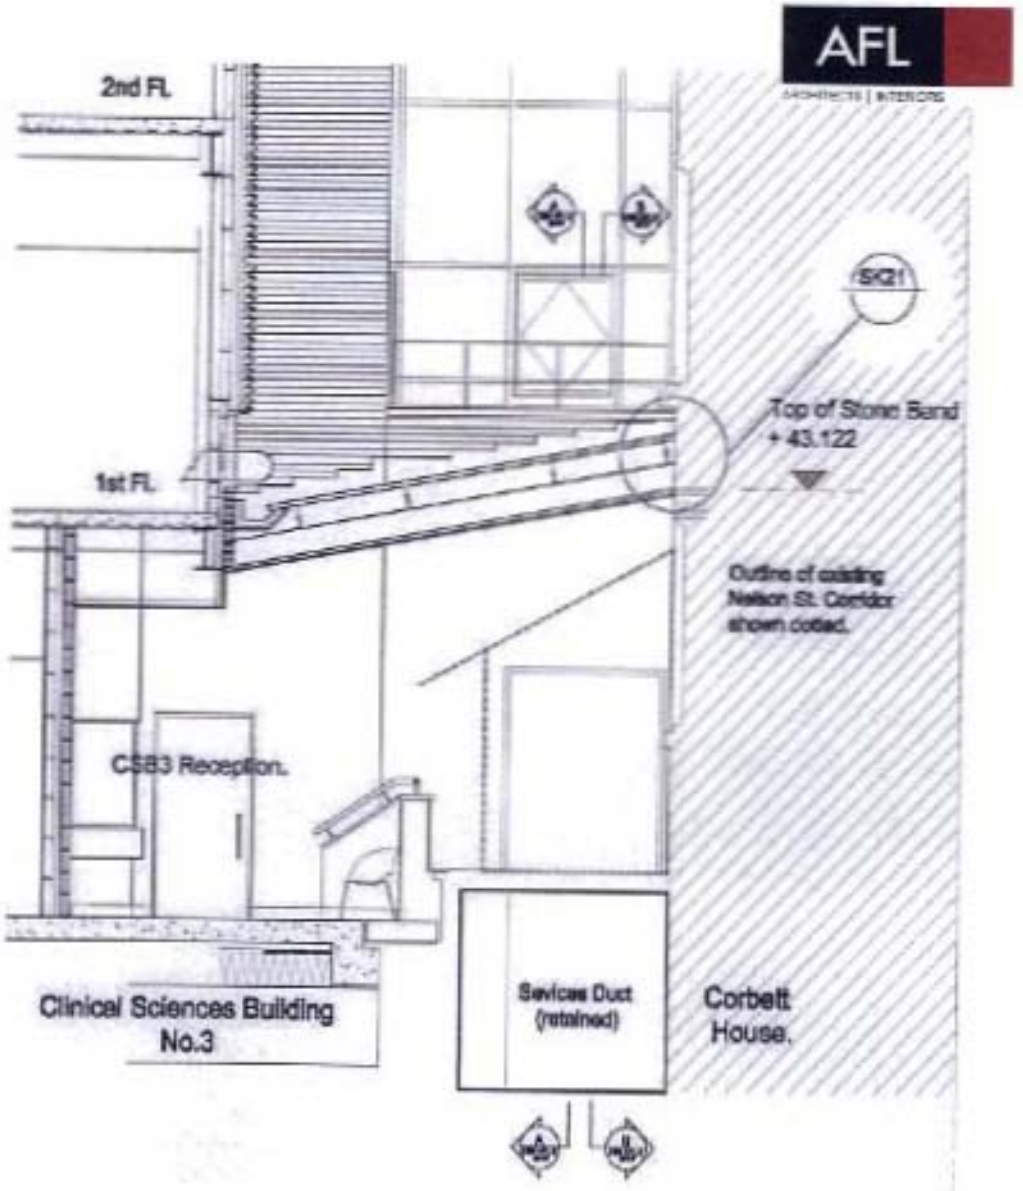


Section C : C (thro' corridor).
as Proposed

Note : Window head clear of obstruction

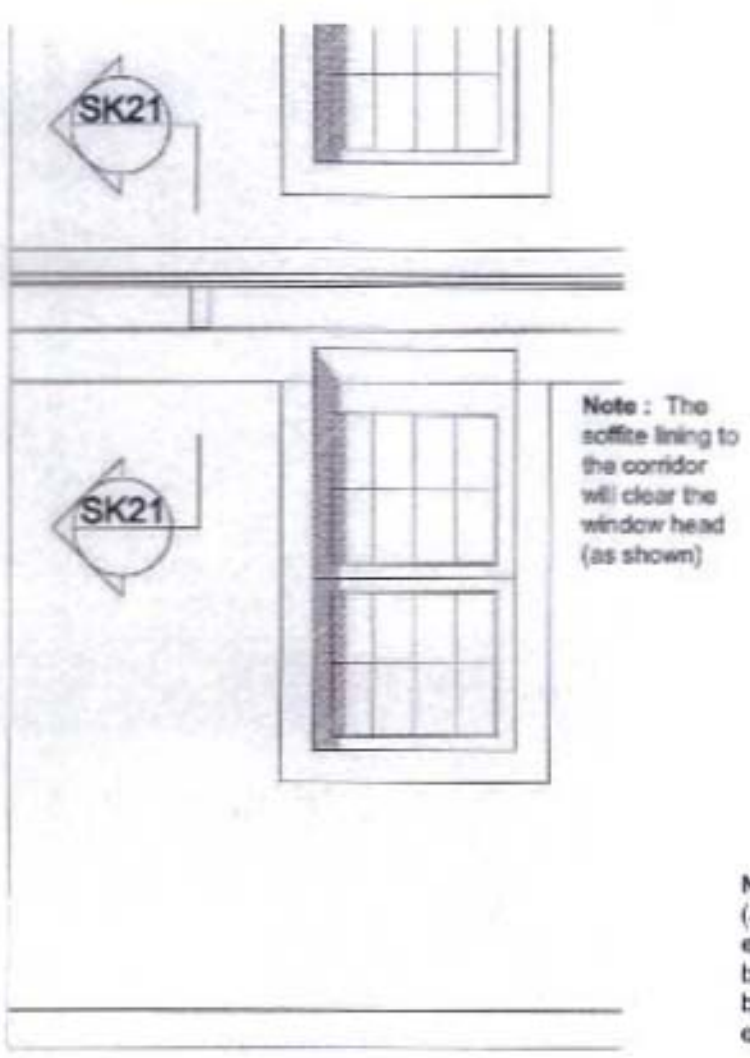

Note : The soffite lining to the corridor will clear the window head (as shown)


Window Elevation / Roof Section.

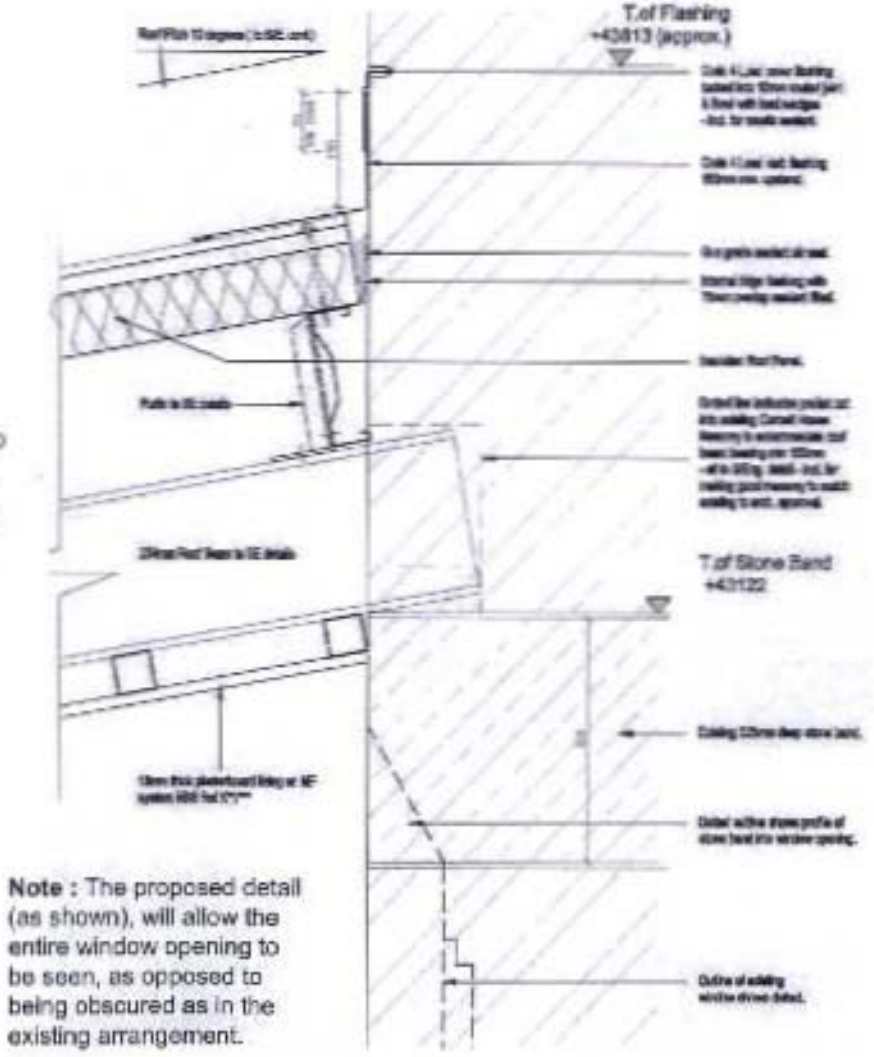


Note : The proposed detail (as shown), will allow the entire window opening to be seen, as opposed to being obscured as in the existing arrangement.

Detail SK21: Section thro' roof / wall junction – as proposed.


Section A : A thro' Nelson Street Corridor As Proposed.

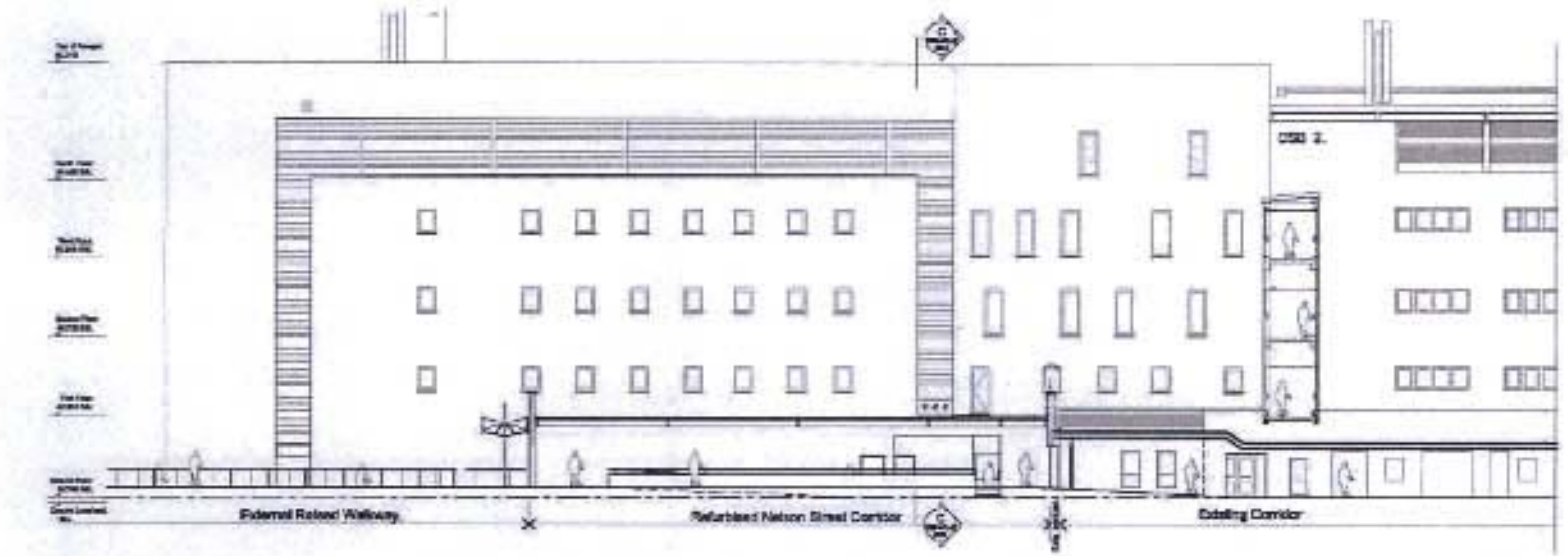

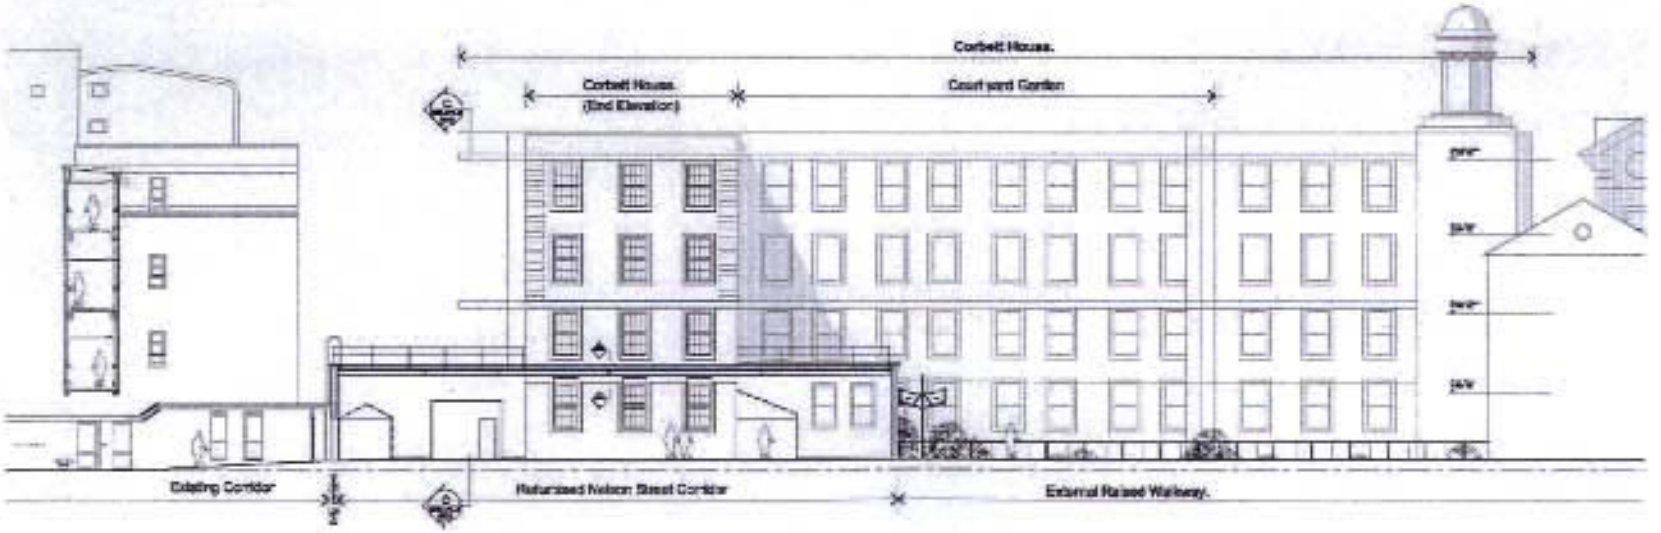


Section B : B thro' Nelson Street Corridor As Proposed.

Scaled 1: 200 approx.

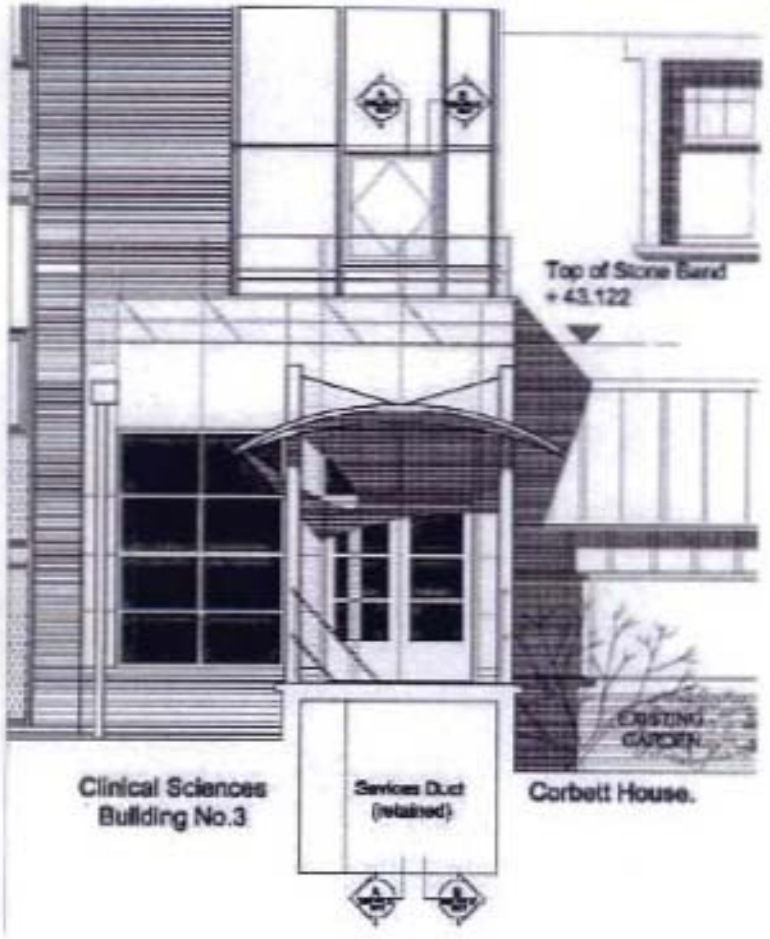

Garden view of new elevation to Nelson St. Corridor.

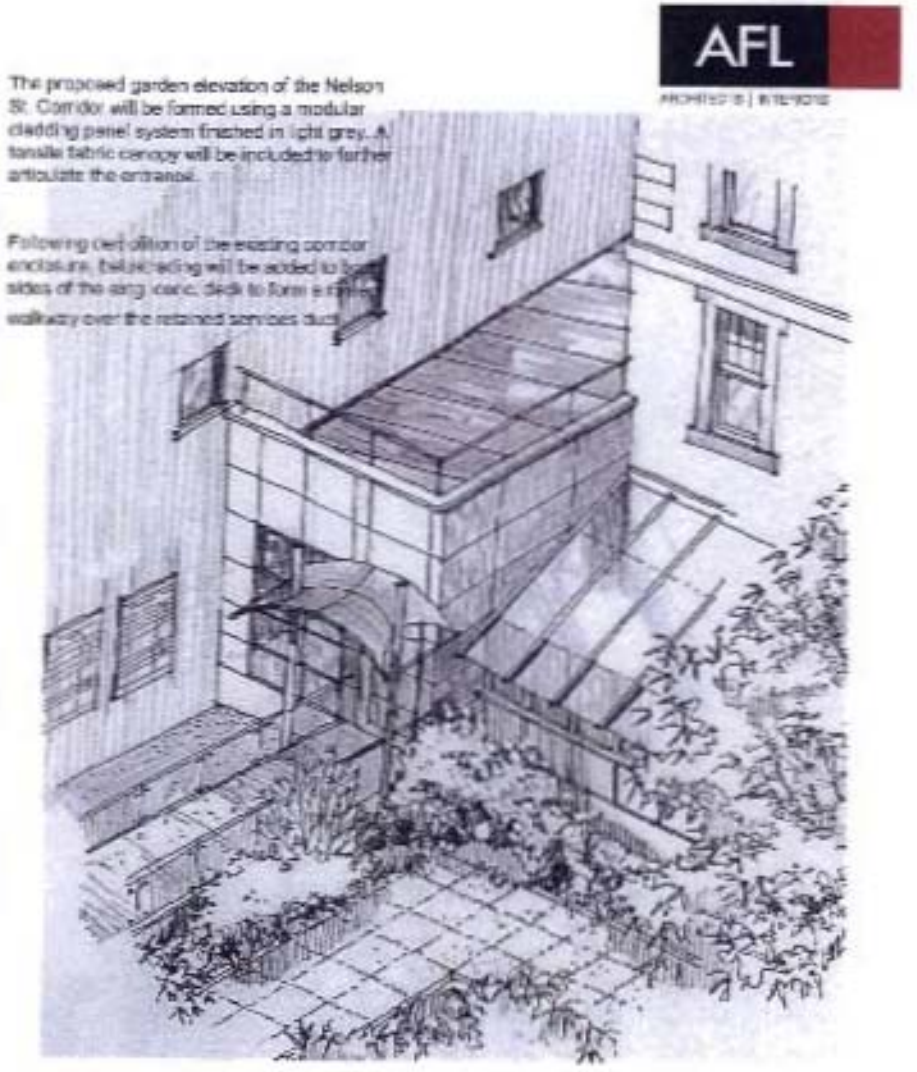

Perspective Sketch of proposed Corridor elevation